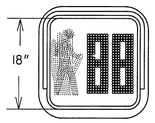

P2, P4, P6, P8

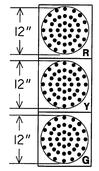

2, 4, 6, 8

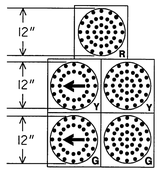

3/8, 7/4

R6-1(L)

PEDESTRIAN SIGNS

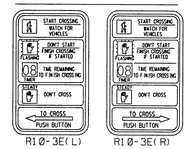

R10-3E(L) R10-3E(R)

PHASING DIAGRAM

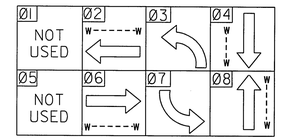

NOTE: STRAIN POLES W/ LUMINAIRE ARMS ON THE NW AND SW CORNERS HAVE A SPARE CONDUIT AND TYPE 2 PULLBOX TO BE USED BY THE POWER COMPANY.

NOTE: ANY SOIL EXCAVATED DURING CONSTRUCTION ACTIVITIES IN THE NORTHWEST QUADRANT OF THE INTERSECTION OF SR 1 BUS. AND EAST COLLEGE ST. (SURROUNDING 5 POINTS DRY CLEANERS) MUST BE DISPOSED OF AT A PERMITTED LINED MUNICIPAL SOLID WASTE LANDFILL.

NOTE: PLACE RAISED PAVEMENT MARKERS ACCORDING TO DETAIL T-15A

NOTE: CONTRACTOR TO UNCOVER EXISTING FIBER OPTIC CONDUIT IN SOUTHEAST QUADRANT BY HAND PRIOR TO INSTALLING SIDEWALK .

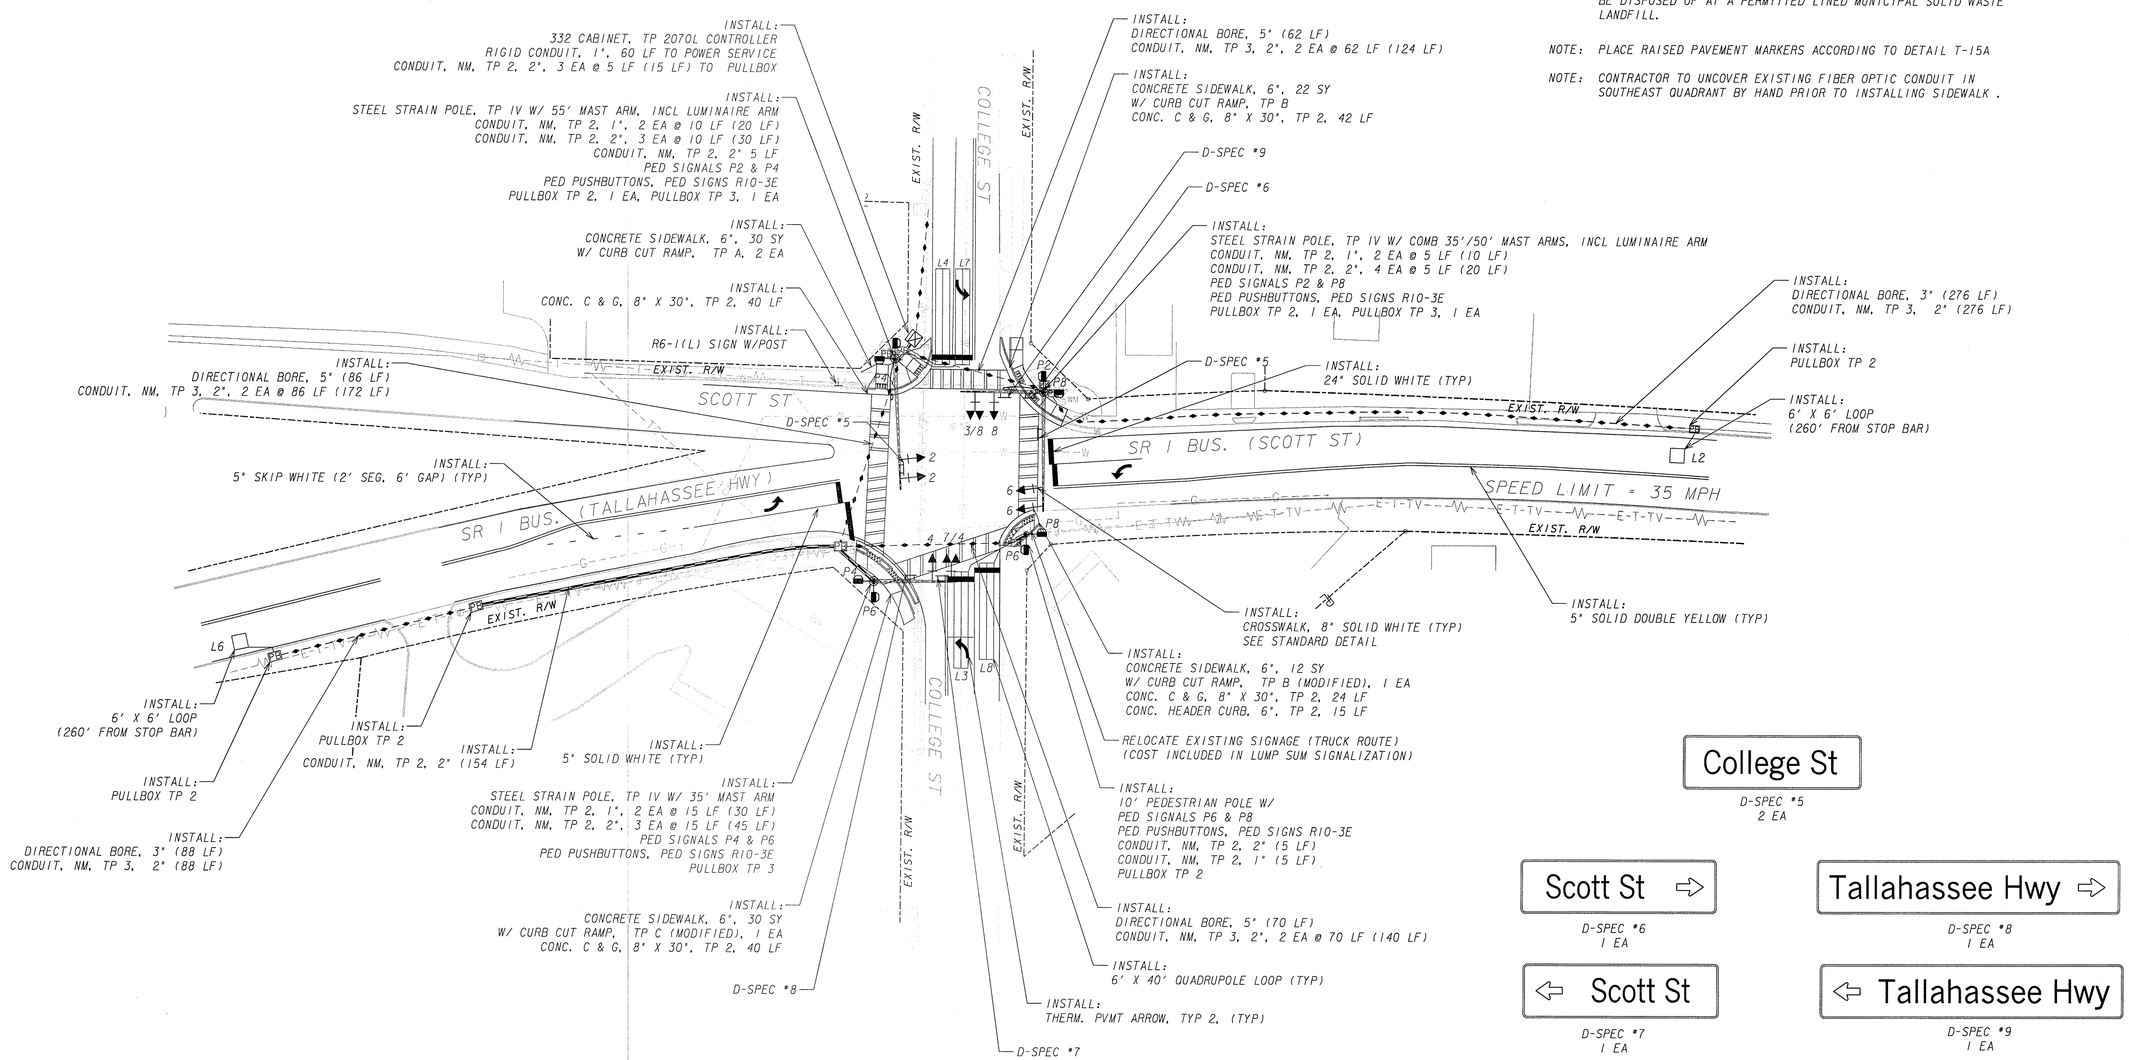

SR 1 BUS. (SCOTT ST)
&
COLLEGE ST

DESIGNED BY: CS	CHECKED BY: MA	DATE: -----
	REVIEWED BY: VW	DATE: -----

ITERIS

SCALE IN FEET
0 30 60 120

REVISION DATES

STATE OF GEORGIA
DEPARTMENT OF TRANSPORTATION
OFFICE: TRAFFIC OPERATIONS

CONSTRUCTION/INSTALLATION PLAN

INTERSECTION NO. 4

DRAWING No. 27-12

GPLN