PEDESTRIAN SIGNS

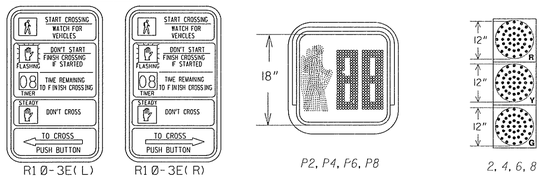

R10-3E(L) 9" X 15"

R10-3E(R) 9" X 15"

P2, P4, P6, P8

2, 4, 6, 8

NOTE: PLACE RAISED PVMT MARKERS ACCORDING TO DETAIL T-15A

NOTE: ERADICATE THE EXISTING ARROWS AND THE WORD "ONLY" ON THE WEST SIDE OF THE INTERSECTION.

PHASING DIAGRAM

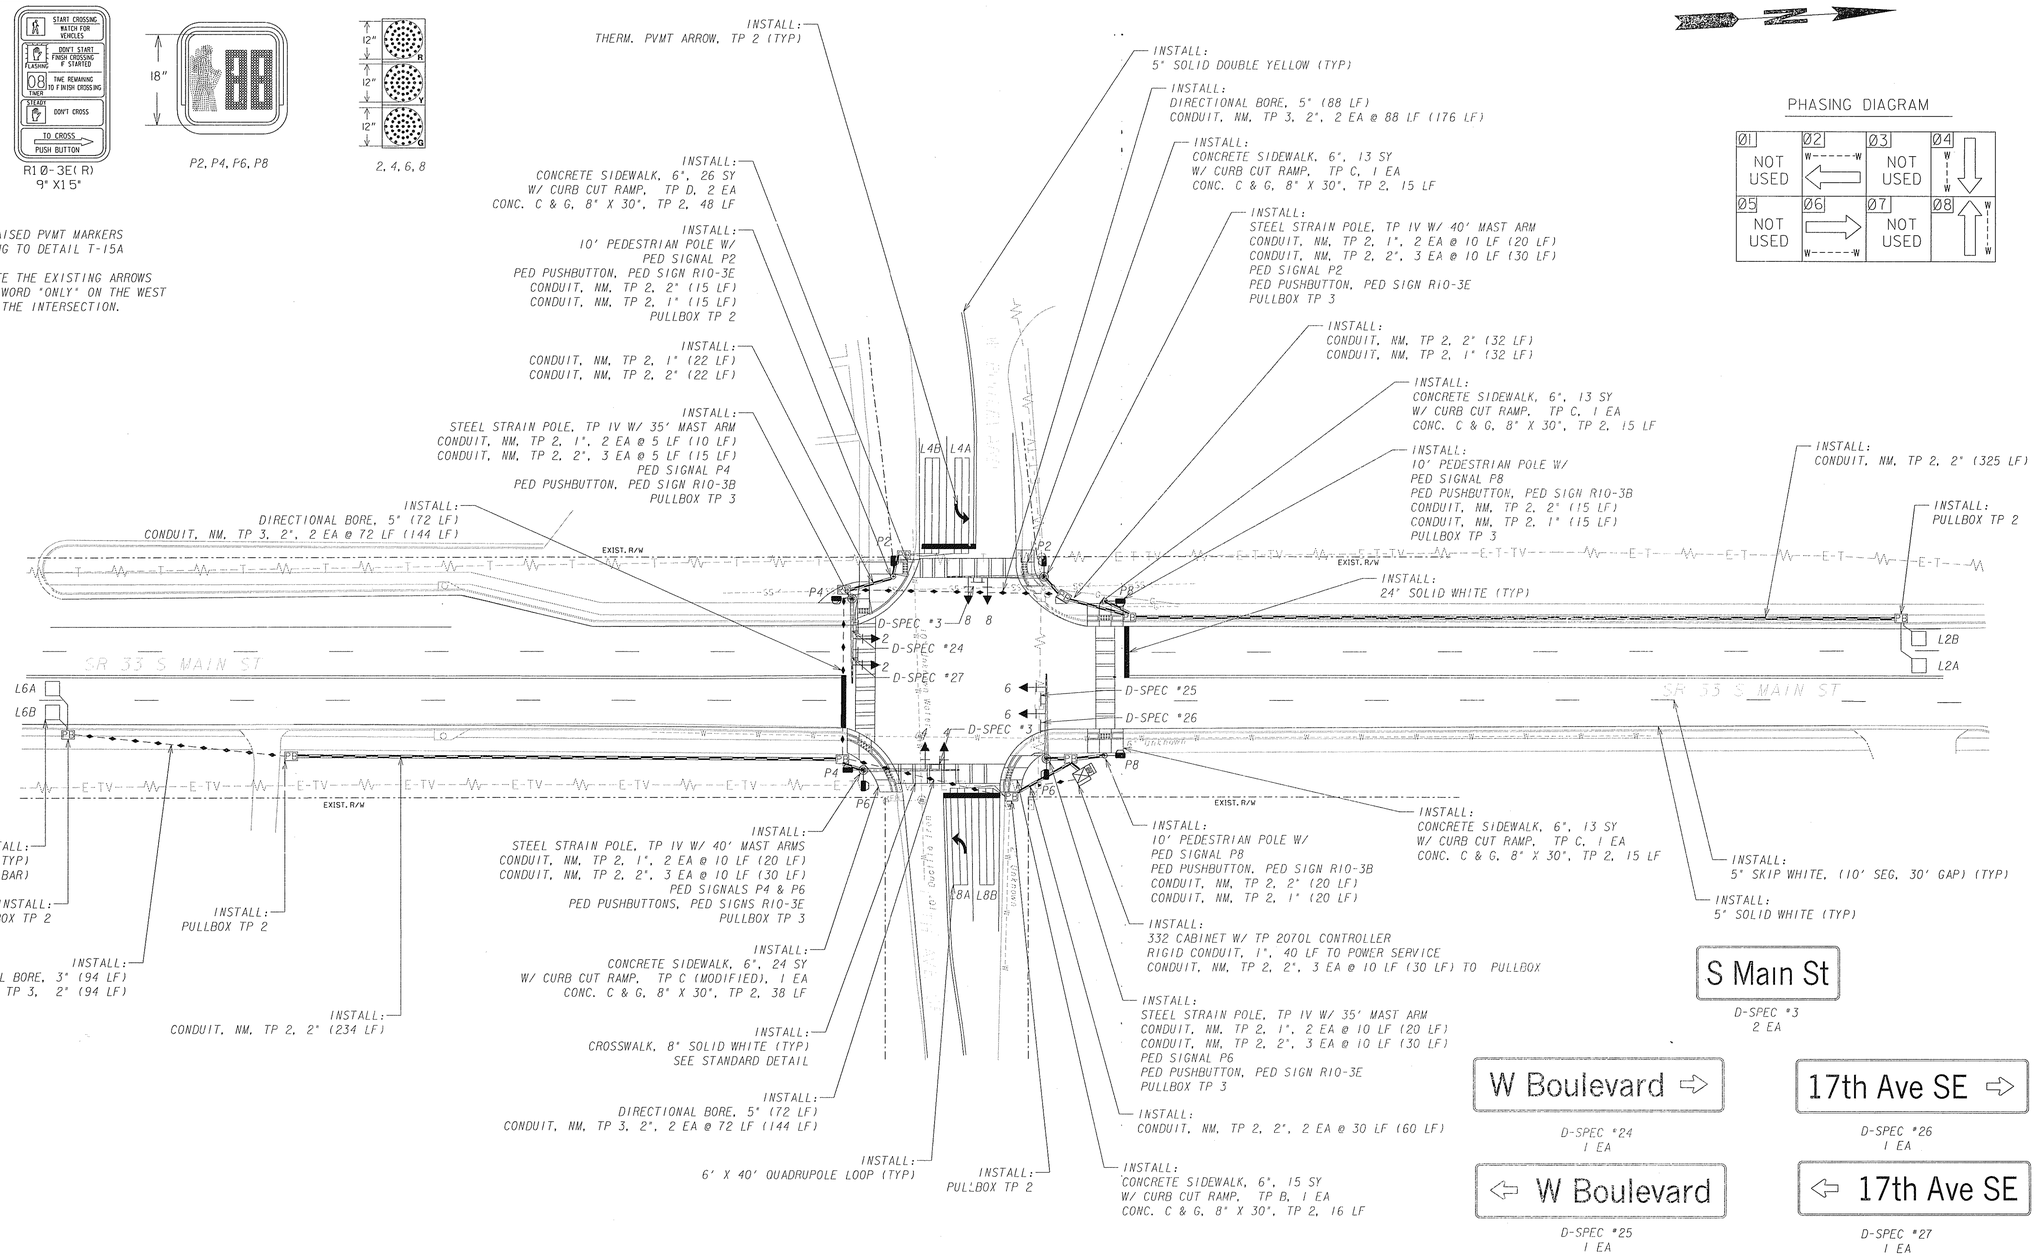

SR 33 (S. MAIN ST)
&
W. BOULEVARD / 17TH AVE SE.

DESIGNED BY: CS	CHECKED BY: MA	DATE: -----
	REVIEWED BY: VW	DATE: -----

ITERIS

SCALE IN FEET
0 30 60 120

REVISION DATES

STATE OF GEORGIA
DEPARTMENT OF TRANSPORTATION
OFFICE: TRAFFIC OPERATIONS

CONSTRUCTION/INSTALLATION PLAN

INTERSECTION NO. 8

DRAWING NO. 27-24

GPLN