PAY ITEM

441-0106	CONC SIDEWALK, 6 IN	SY	165
441-5003	CONCRETE HEADER CURB, 8 IN, TP 3	LF	40
441-6222	CONC CURB & GUTTER, 8 IN X 30 IN, TP 2	LF	252
634-1200	RIGHT OF WAY MARKERS	EACH	8
653-0120	THERMOPLASTIC PAVEMENT MARKING, ARROW, TP 2	EACH	5
653-1704	THERMOPLASTIC SOLID TRAF STRIPE, 24 IN, WHITE	LF	124
653-1804	THERMOPLASTIC SOLID TRAF STRIPE, 8 IN, WHITE	LF	1145

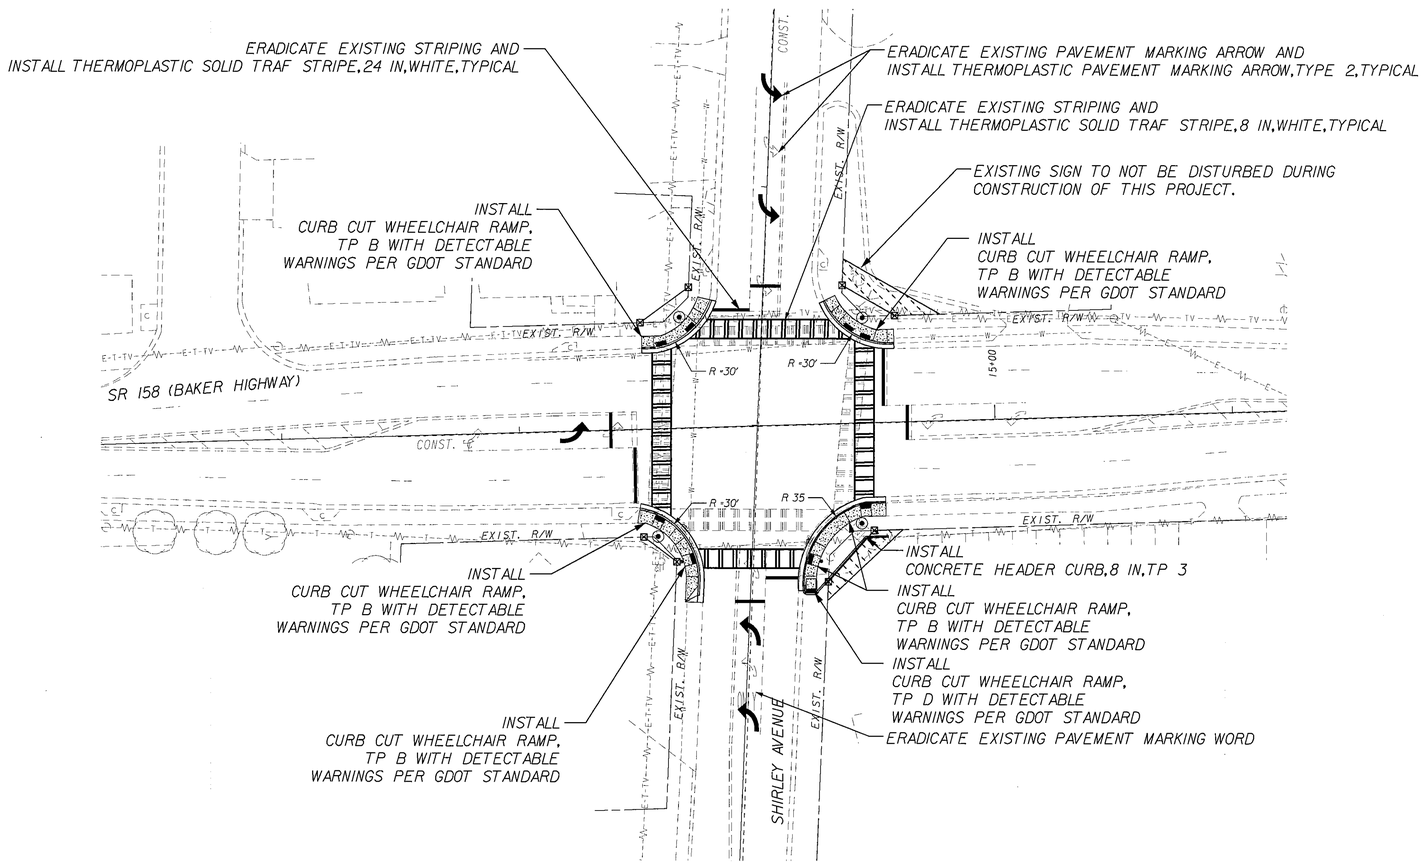

NOTE:
ANY SOIL EXCAVATED DURING CONSTRUCTION ACTIVITIES IN THE SOUTHWEST QUADRANT OF THE INTERSECTION OF SR 158 AND SHIRLEY AVE (SURROUNDING THE QUICK GAS STATION) MUST BE DISPOSED OF AT A PERMITTED LINED MUNICIPAL SOLID WASTE LANDFILL.

ARCADIS

SCALE IN FEET
0 30 60 120

GEORGIA
DEPARTMENT OF TRANSPORTATION

TRAFFIC SIGNAL # 1
SR 158 (BAKER HIGHWAY) @ SHIRLEY AVENUE

DESIGNED BY: RW | CHECKED BY: AK | DATE:
REVIEWED BY: DT | DATE:

REVISION DATES

STATE OF GEORGIA
DEPARTMENT OF TRANSPORTATION
OFFICE: TRAFFIC OPERATIONS
SIGNAL PLANS
CONSTRUCTION AND SIGNING AND MARKING

DRAWING No. 27-03