PAY ITEM			
653-0120	THERMOPLASTIC PAVEMENT MARKING, ARROW, TP 2	EACH	1
653-1502	THERMOPLASTIC SOLID TRAF STRIPE, 5 IN, YELLOW	LF	150
653-1704	THERMOPLASTIC SOLID TRAF STRIPE, 24 IN, WHITE	LF	124
653-1804	THERMOPLASTIC SOLID TRAF STRIPE, 8 IN, WHITE	LF	1322
653-6004	THERMOPLASTIC SOLID TRAF STRIPING, WHITE	SY	155
653-6006	THERMOPLASTIC SOLID TRAF STRIPING, YELLOW	SY	75
610-0714	REMOVE CONCRETE MEDIAN	SY	70

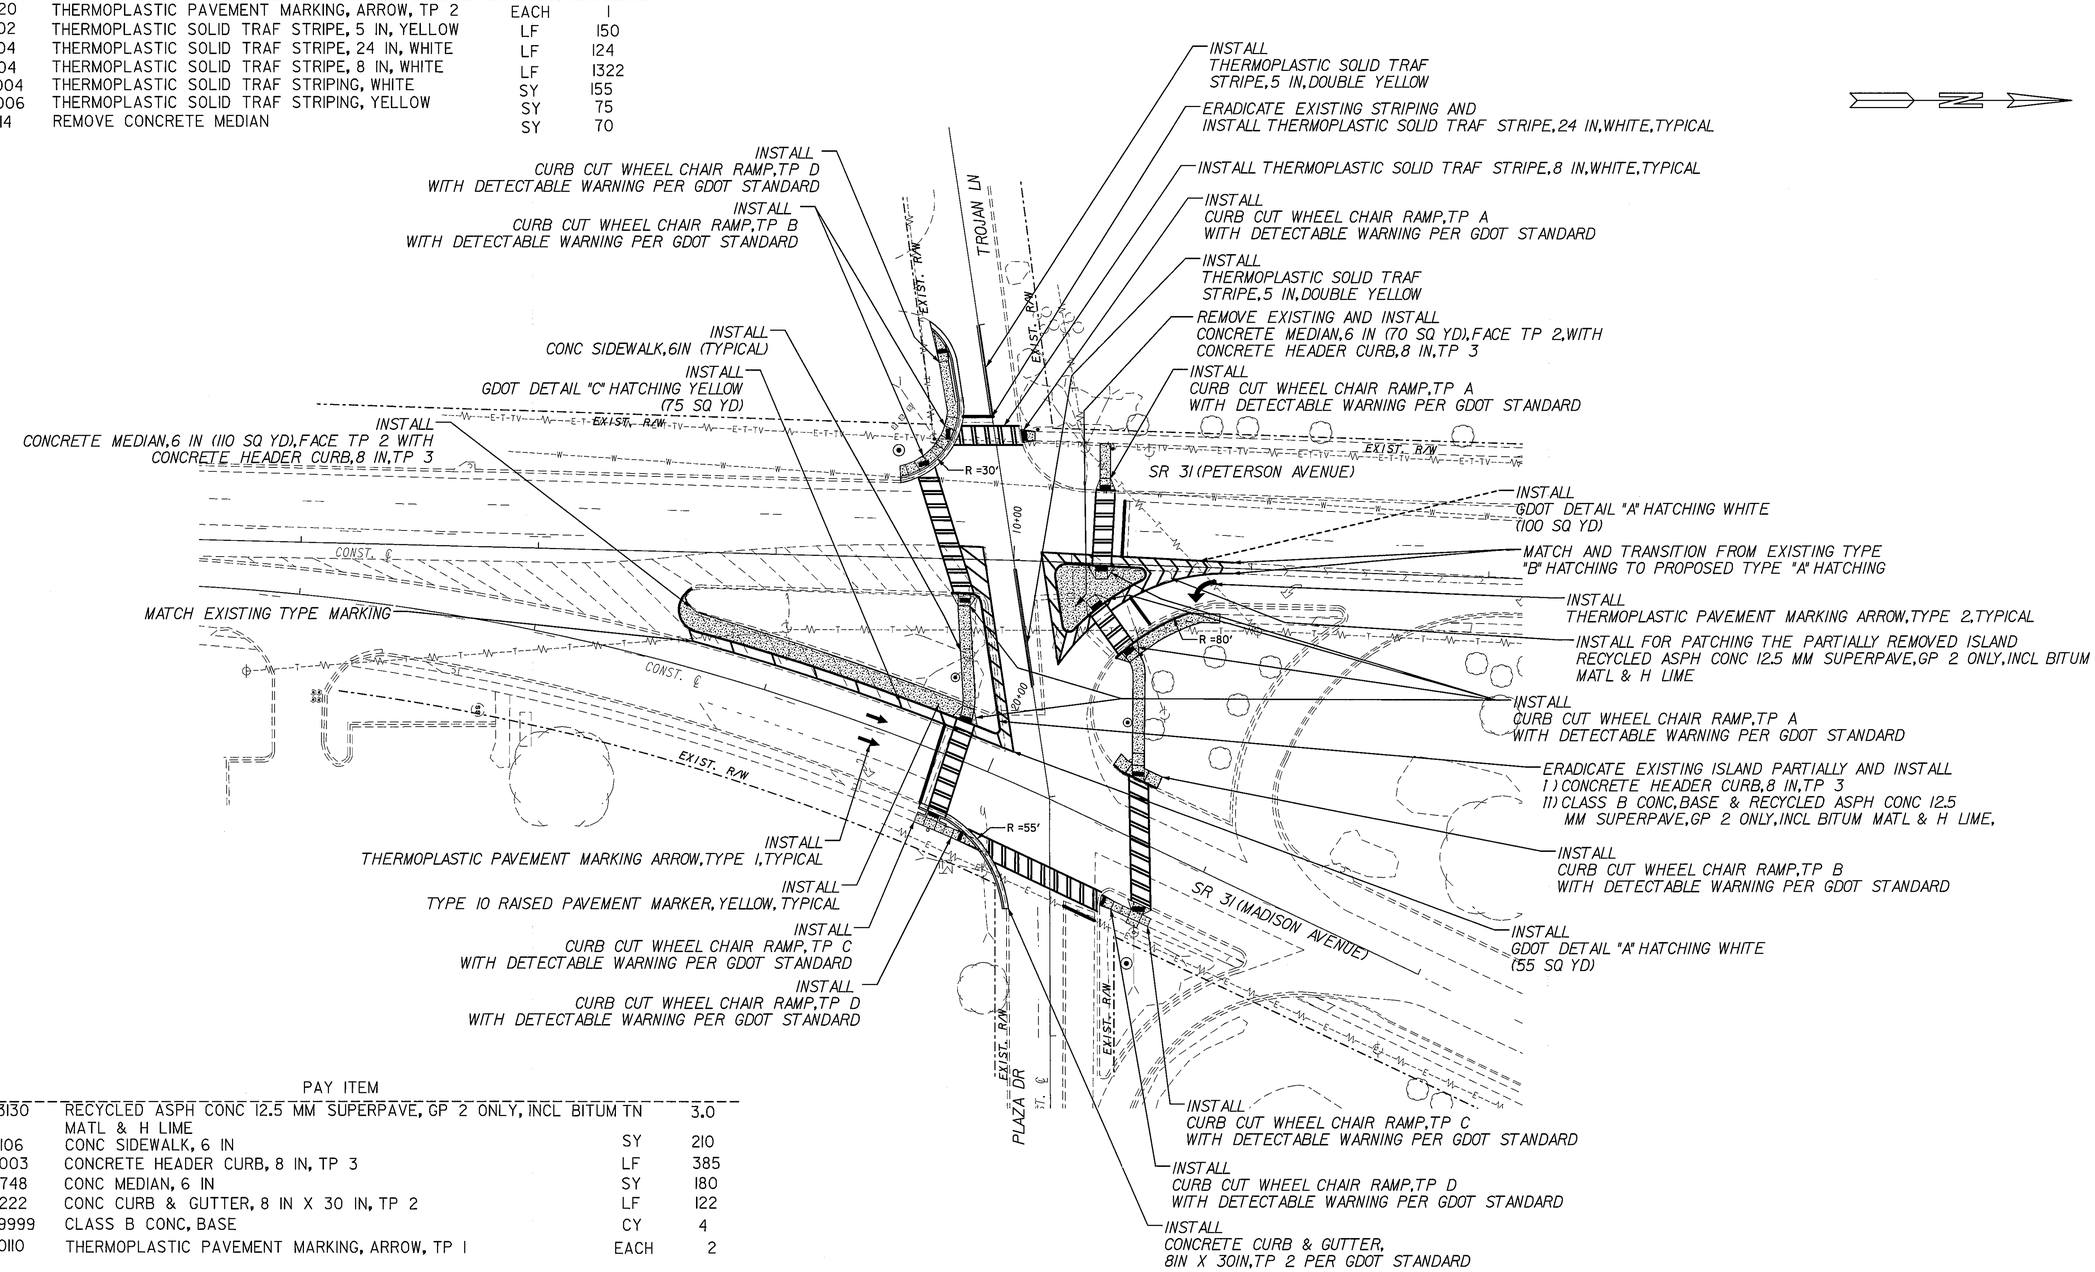

PAY ITEM			
402-3130	RECYCLED ASPH CONC 12.5 MM SUPERPAVE, GP 2 ONLY, INCL BITUM MATL & H LIME	TN	3.0
441-0106	CONC SIDEWALK, 6 IN	SY	210
441-5003	CONCRETE HEADER CURB, 8 IN, TP 3	LF	385
441-0748	CONC MEDIAN, 6 IN	SY	180
441-6222	CONC CURB & GUTTER, 8 IN X 30 IN, TP 2	LF	122
500-9999	CLASS B CONC, BASE	CY	4
653-0110	THERMOPLASTIC PAVEMENT MARKING, ARROW, TP 1	EACH	2

ARCADIS

SCALE IN FEET
0 30 60 120

GEORGIA
DEPARTMENT OF TRANSPORTATION

TRAFFIC SIGNAL # 2
SR 31 (PETERSON AVE / MADISON AVE) @ TROJAN LN / PLAZA DR

DESIGNED BY: RW | CHECKED BY: AK | DATE:
REVIEWED BY: DT | DATE:

REVISION DATES

STATE OF GEORGIA
DEPARTMENT OF TRANSPORTATION
OFFICE: TRAFFIC OPERATIONS
SIGNAL PLANS
CONSTRUCTION AND SIGNING AND MARKING

DRAWING No. 27-07