STREET NAME SIGNS

Baker Hwy

DSPEC #1

Mc Donald Rd

DSPEC #7

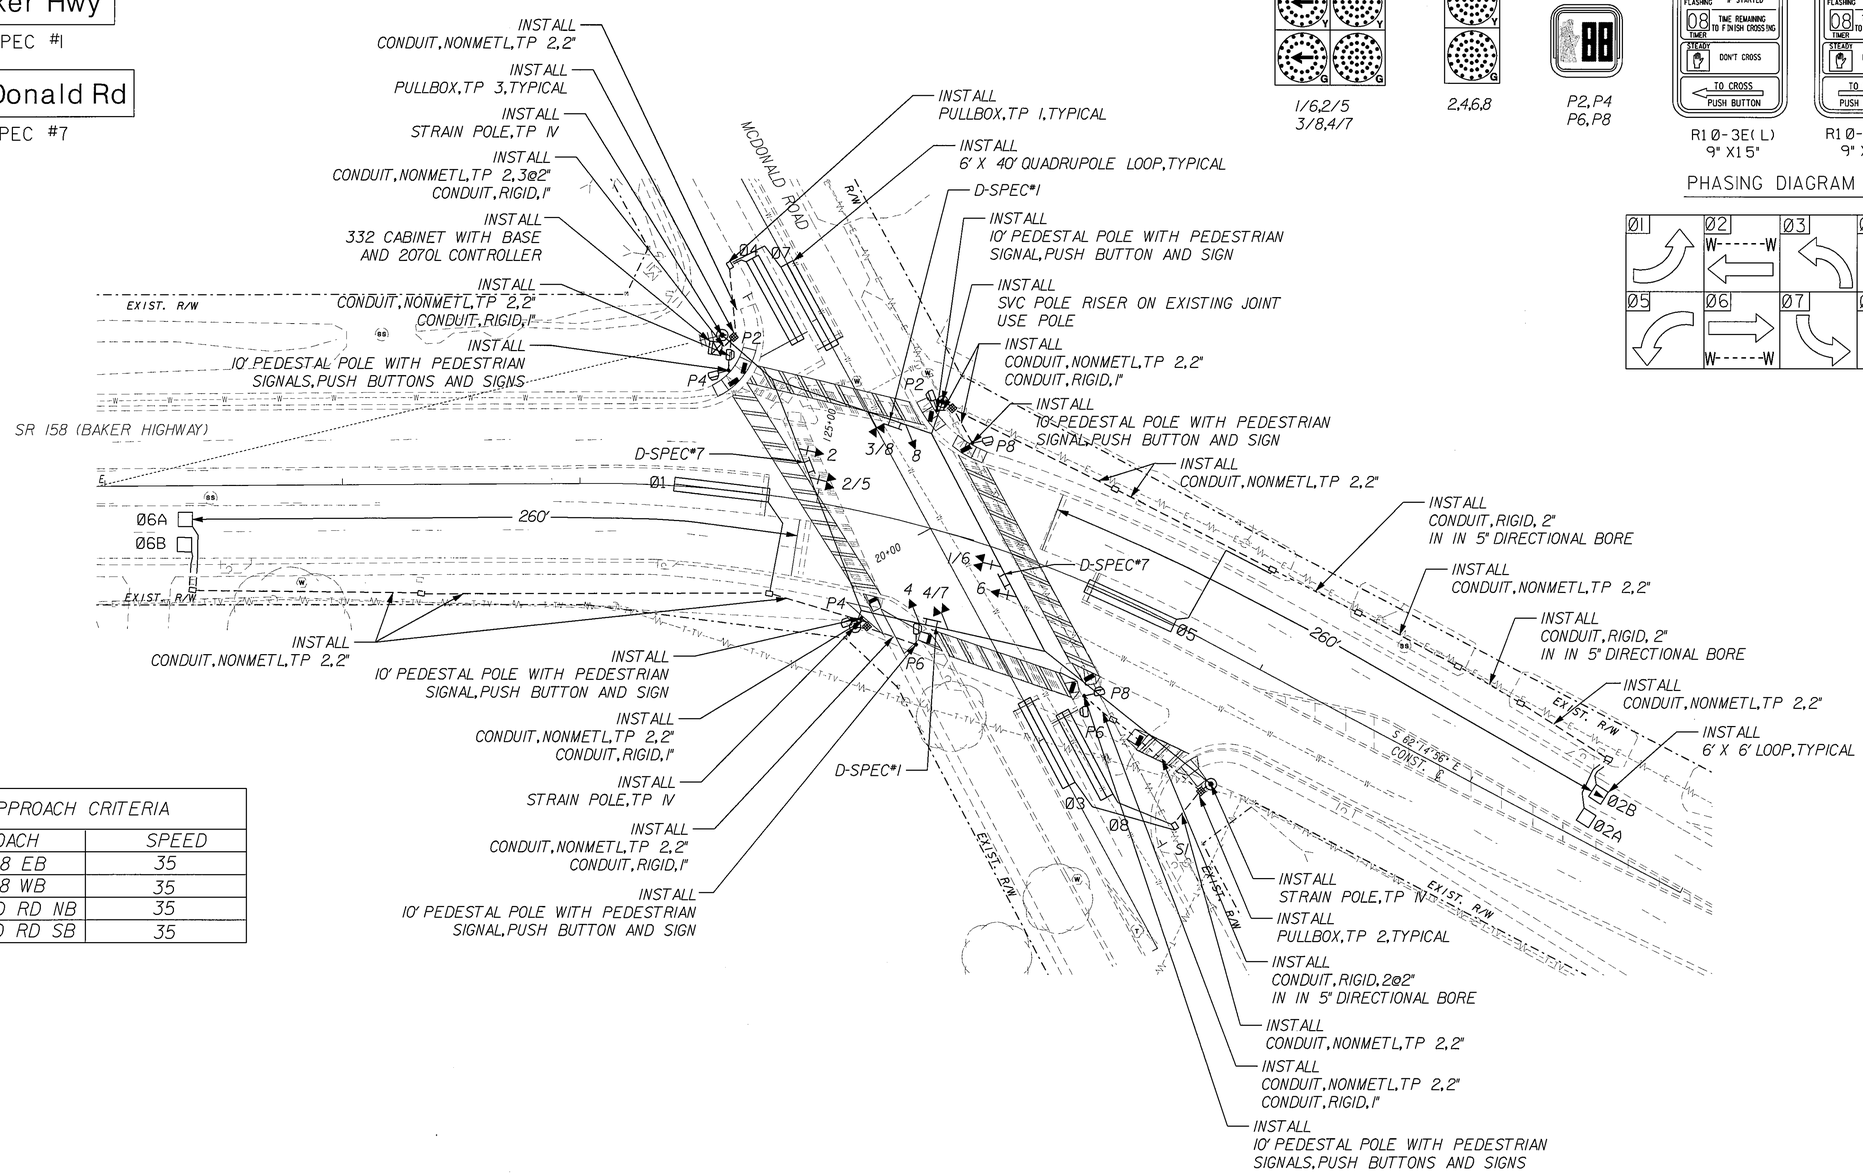

APPROACH CRITERIA	
APPROACH	SPEED
SR 158 EB	35
SR 158 WB	35
MCDONALD RD NB	35
MCDONALD RD SB	35

ARCADIS

SCALE IN FEET
0 30 60 120

GEORGIA
DEPARTMENT OF TRANSPORTATION

TRAFFIC SIGNAL # 6
SR 158 (BAKER HIGHWAY) @ MCDONALD ROAD

DESIGNED BY: RW	CHECKED BY: AK	DATE:
	REVIEWED BY: DT	DATE:

REVISION DATES

STATE OF GEORGIA
DEPARTMENT OF TRANSPORTATION
OFFICE: TRAFFIC OPERATIONS
SIGNAL PLANS
CONSTRUCTION AND INSTALLATION

DRAWING No. 27-24