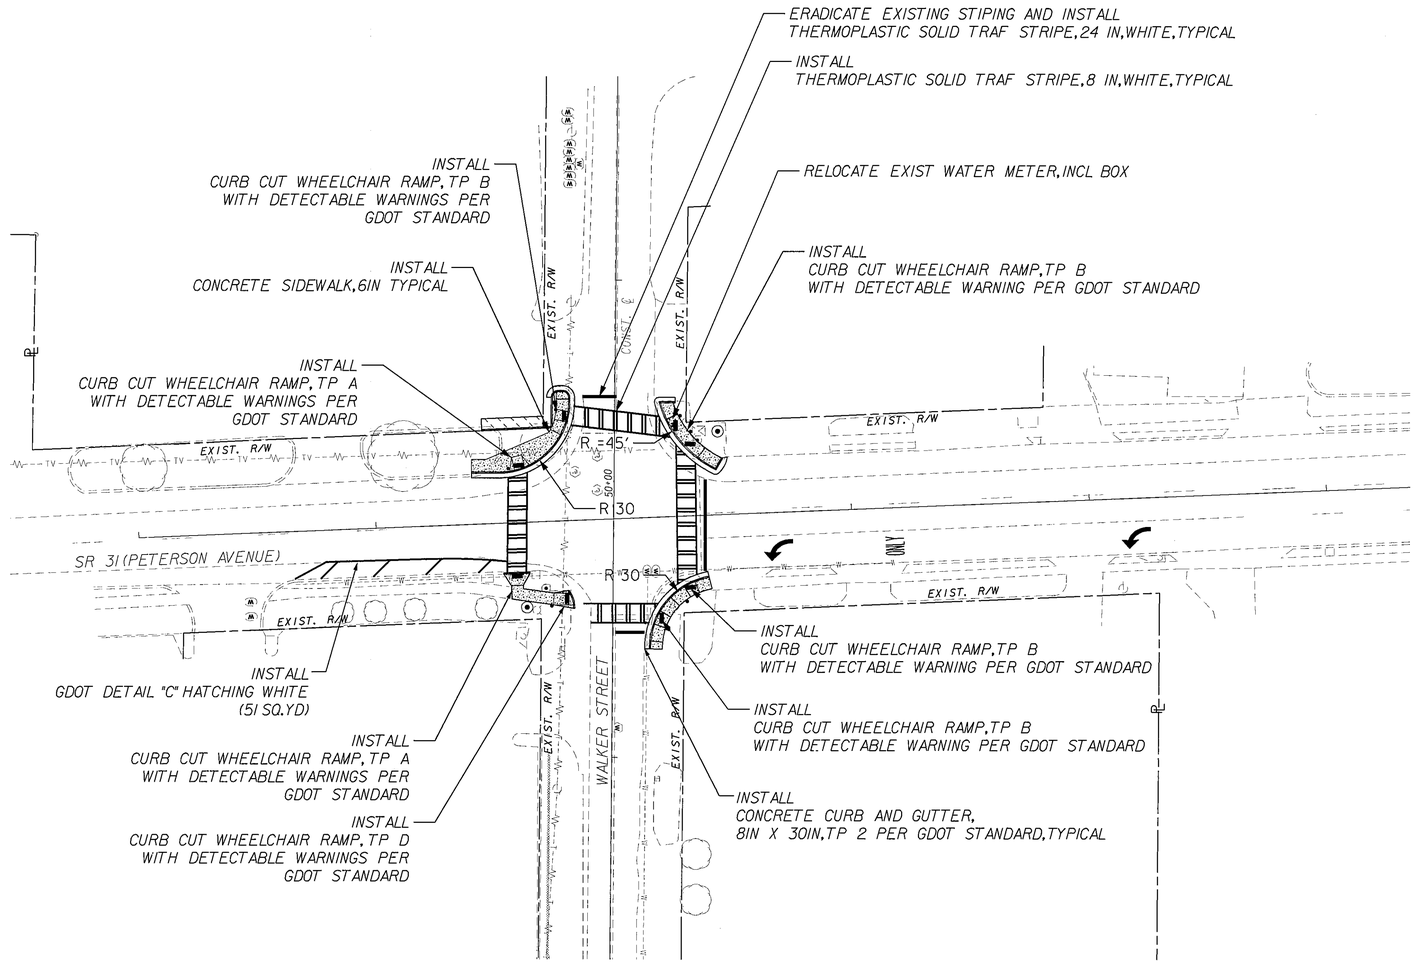

PAY ITEM

441-0106	CONC SIDEWALK, 6 IN	SY	75
441-6222	CONC CURB & GUTTER, 8 IN X 30 IN, TP 2	LF	210
653-1704	THERMOPLASTIC SOLID TRAF STRIPE, 24 IN, WHITE	LF	64
653-1804	THERMOPLASTIC SOLID TRAF STRIPE, 8 IN, WHITE	LF	595
653-6004	THERMOPLASTIC SOLID TRAF STRIPE, WHITE	SY	51
670-9730	RELOCATE EXIST WATER METER, INCL BOX	EA	1

ARCADIS

SCALE IN FEET
0 30 60 120

GEORGIA
DEPARTMENT OF TRANSPORTATION

TRAFFIC SIGNAL # 8
SR 31 (PETERSON AVE) @ WALKER STREET

DESIGNED BY: RW | CHECKED BY: AK | DATE:
REVIEWED BY: DT | DATE:

REVISION DATES

STATE OF GEORGIA
DEPARTMENT OF TRANSPORTATION
OFFICE: TRAFFIC OPERATIONS
SIGNAL PLANS
CONSTRUCTION AND SIGNING AND MARKING

DRAWING No. 27-31