COUNTY	PROJECT NUMBER	SHEET NO.	TOTAL SHEETS
MURRAY	CSSTP-0007-00(370)	14	77

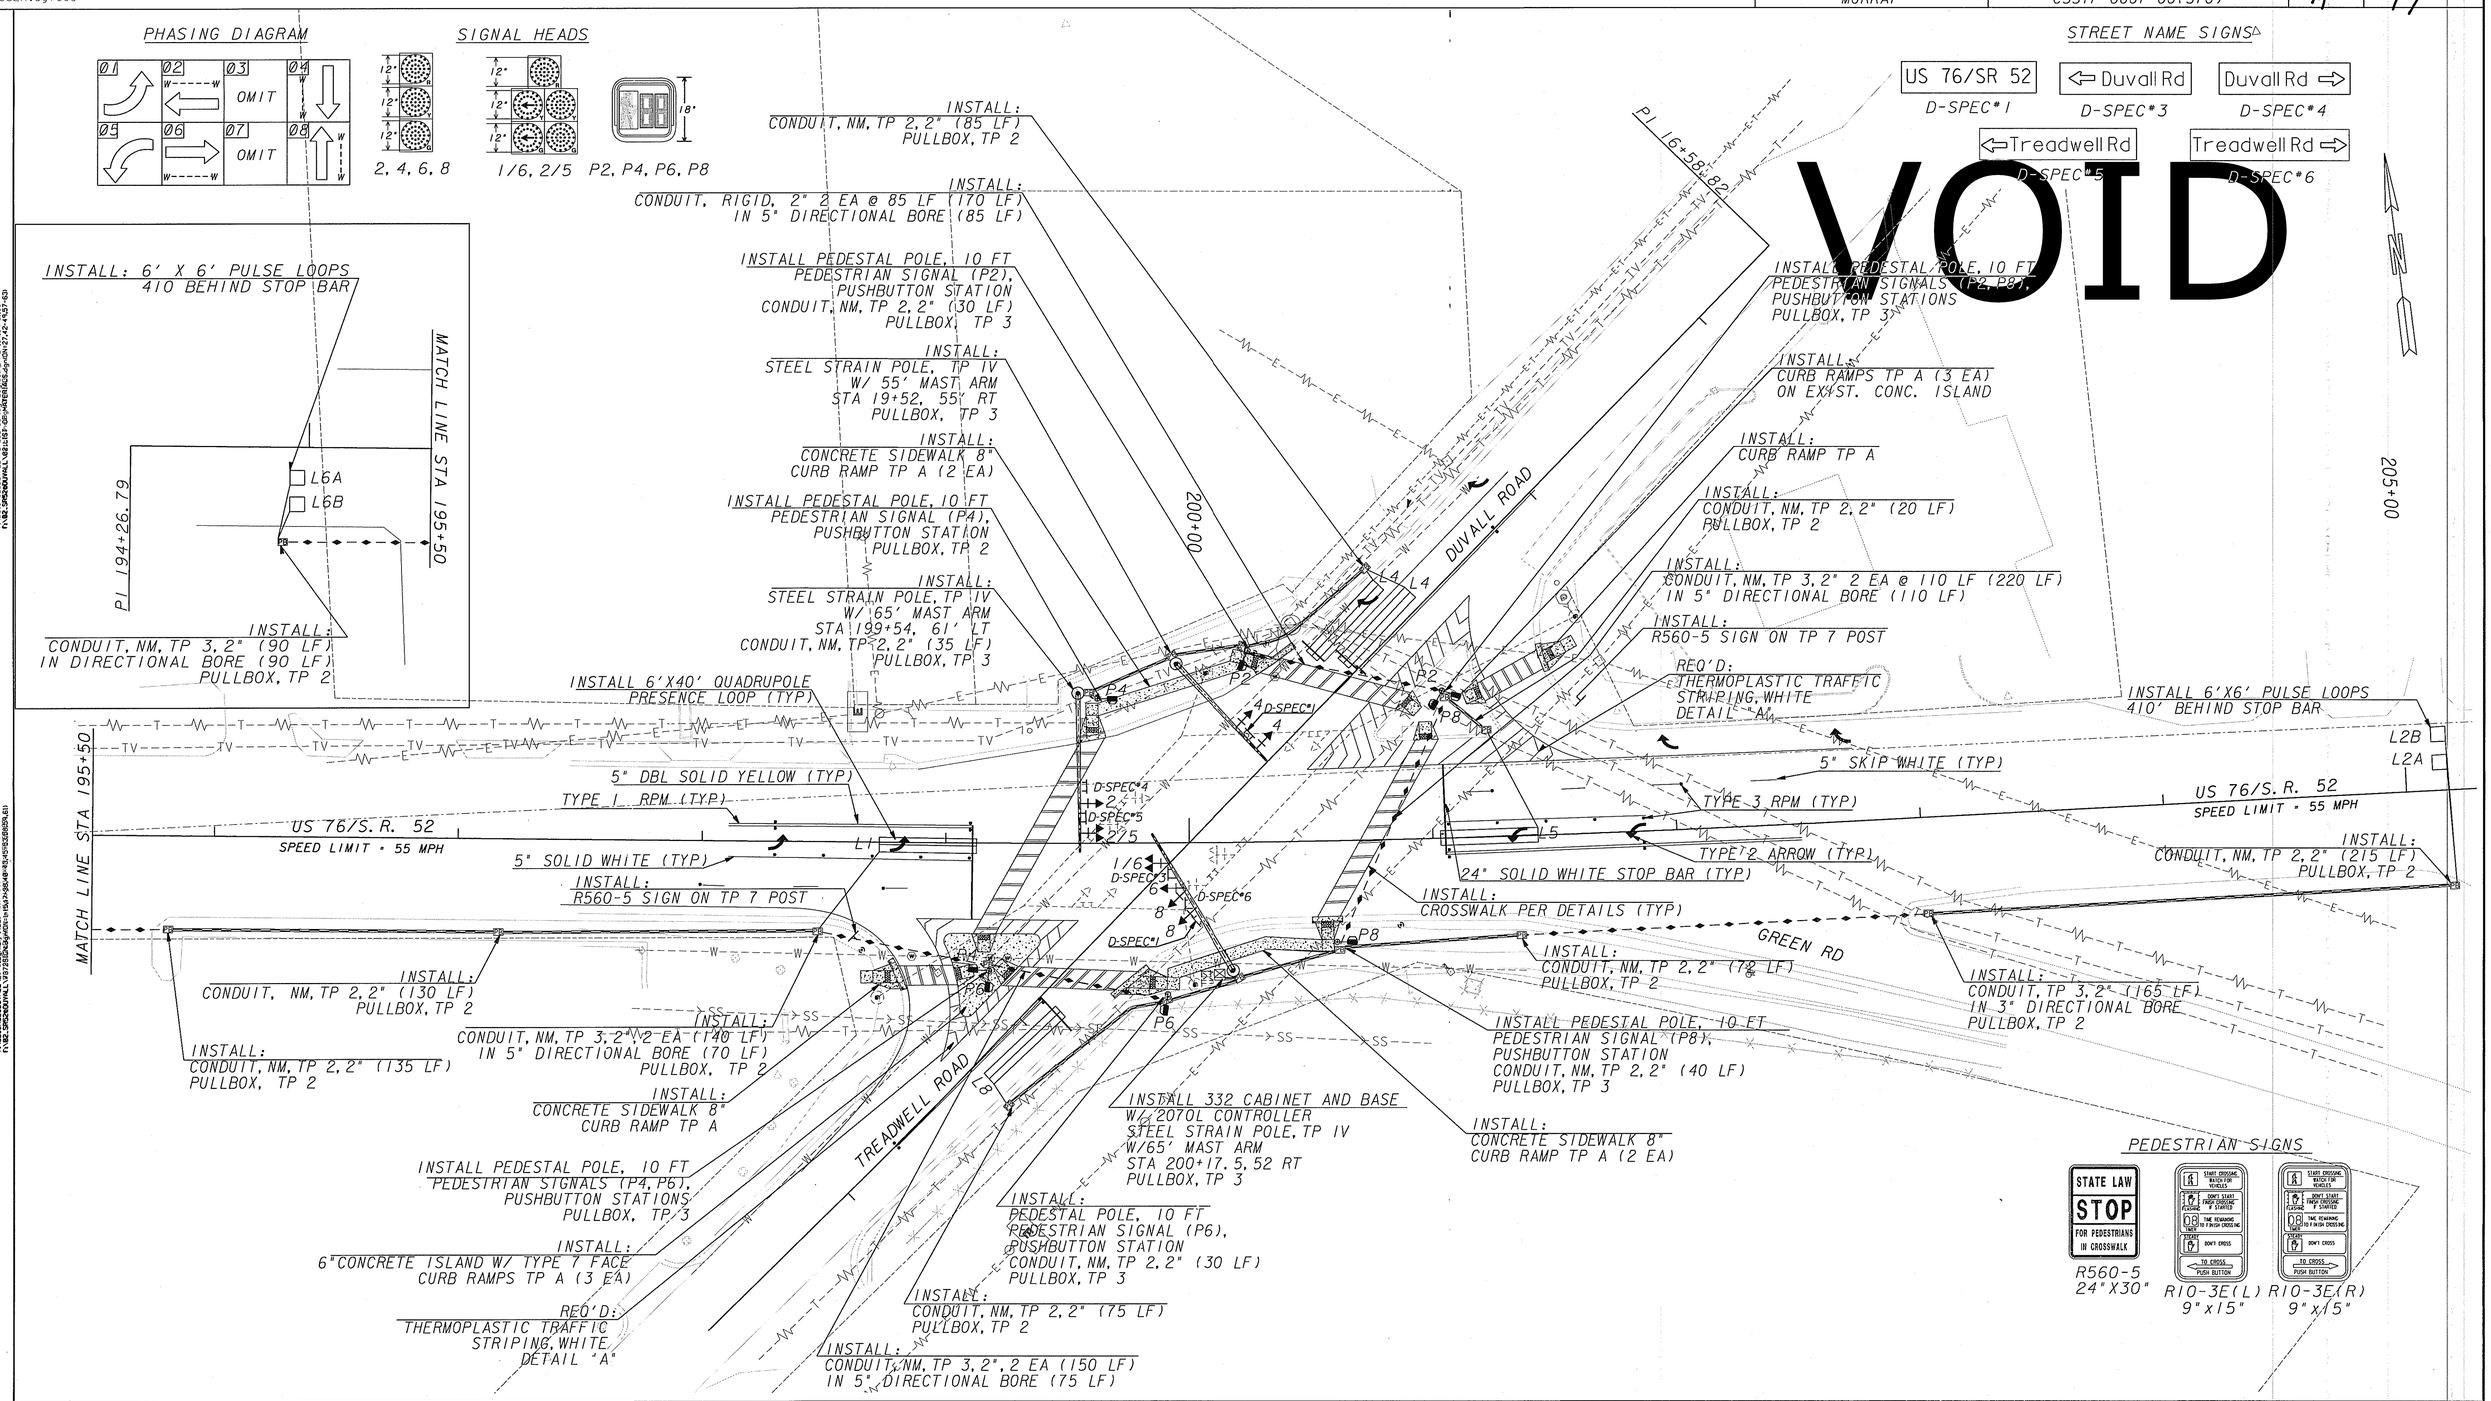

GEORGIA
DEPARTMENT
OF
TRANSPORTATION

SCALE IN FEET
0 30 60 120

REVISION DATES

STATE OF GEORGIA
DEPARTMENT OF TRANSPORTATION

OFFICE: TRAFFIC SAFETY AND DESIGN

SIGNAL INSTALLATION PLAN

SR 52 @ DUVALL/TREADWELL
INTERSECTION NO. 2

DRAWING No. 27-06