| COUNTY | PROJECT NUMBER | SHEET NO. | TOTAL SHEETS |
|---|---|---|---|
| MURRAY | CSSTP-0007-00(370) | 17 | 77 |

PHASING DIAGRAM

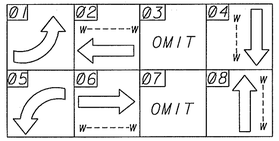


SIGNAL HEADS

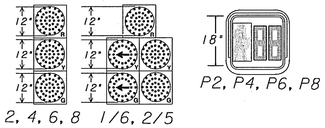


STREET NAME SIGNS

US 76/SR 52 — D-SPEC*1

SR 225 — D-SPEC*7

| POLE ATTACHMENT NE QUAD | | |
|---|---|---|
| UTILITY | HEIGHT | LOAD |
| TEL | 25 FT | 35 LB |
| TEL | 22 FT | 298 LB |
| TEL | 25 FT | 26 LB |
| TEL | 22 FT | 229 LB |
| TEL | 22 FT | 102 LB |

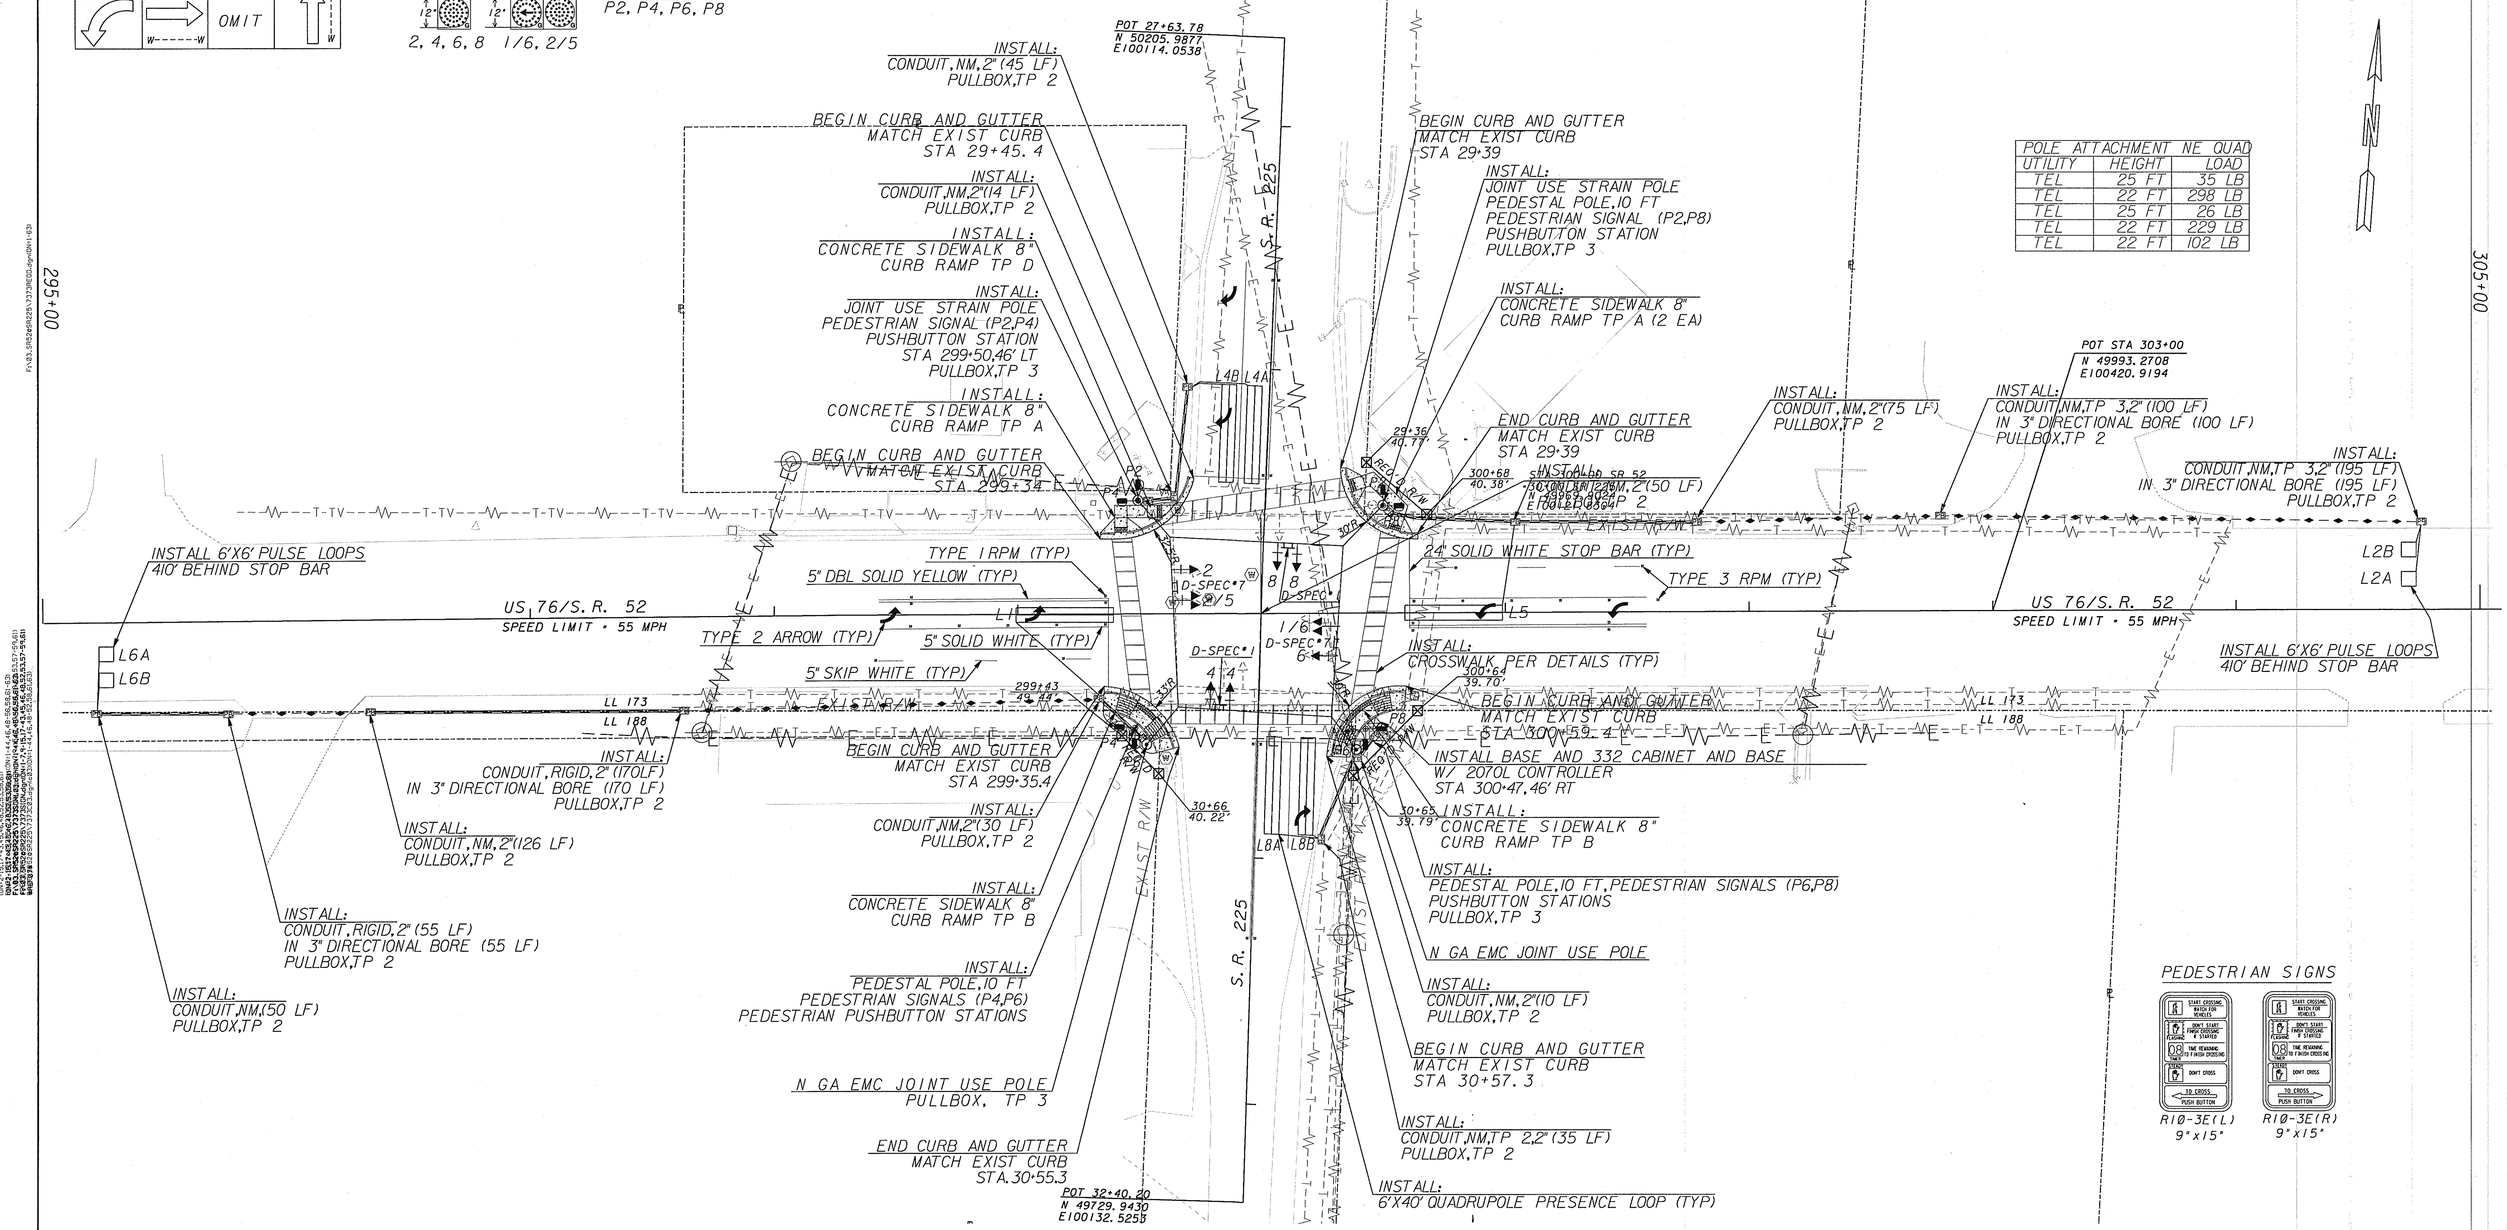


PEDESTRIAN SIGNS




R1Ø-3E(L) 9"x15"  R1Ø-3E(R) 9"x15"

**GEORGIA**
**DEPARTMENT OF TRANSPORTATION**

SCALE IN FEET
0 30 60 120

REVISION DATES

STATE OF GEORGIA
DEPARTMENT OF TRANSPORTATION
OFFICE: TRAFFIC SAFETY AND DESIGN
SIGNAL INSTALLATION PLANS
US 76/SR 52 @ SR 225
INTERSECTION NO. 3

DRAWING No. 27-09