COUNTY	PROJECT NUMBER	SHEET NO.	TOTAL SHEETS
MURRAY	CSSTP-0007-00(370)	20	77

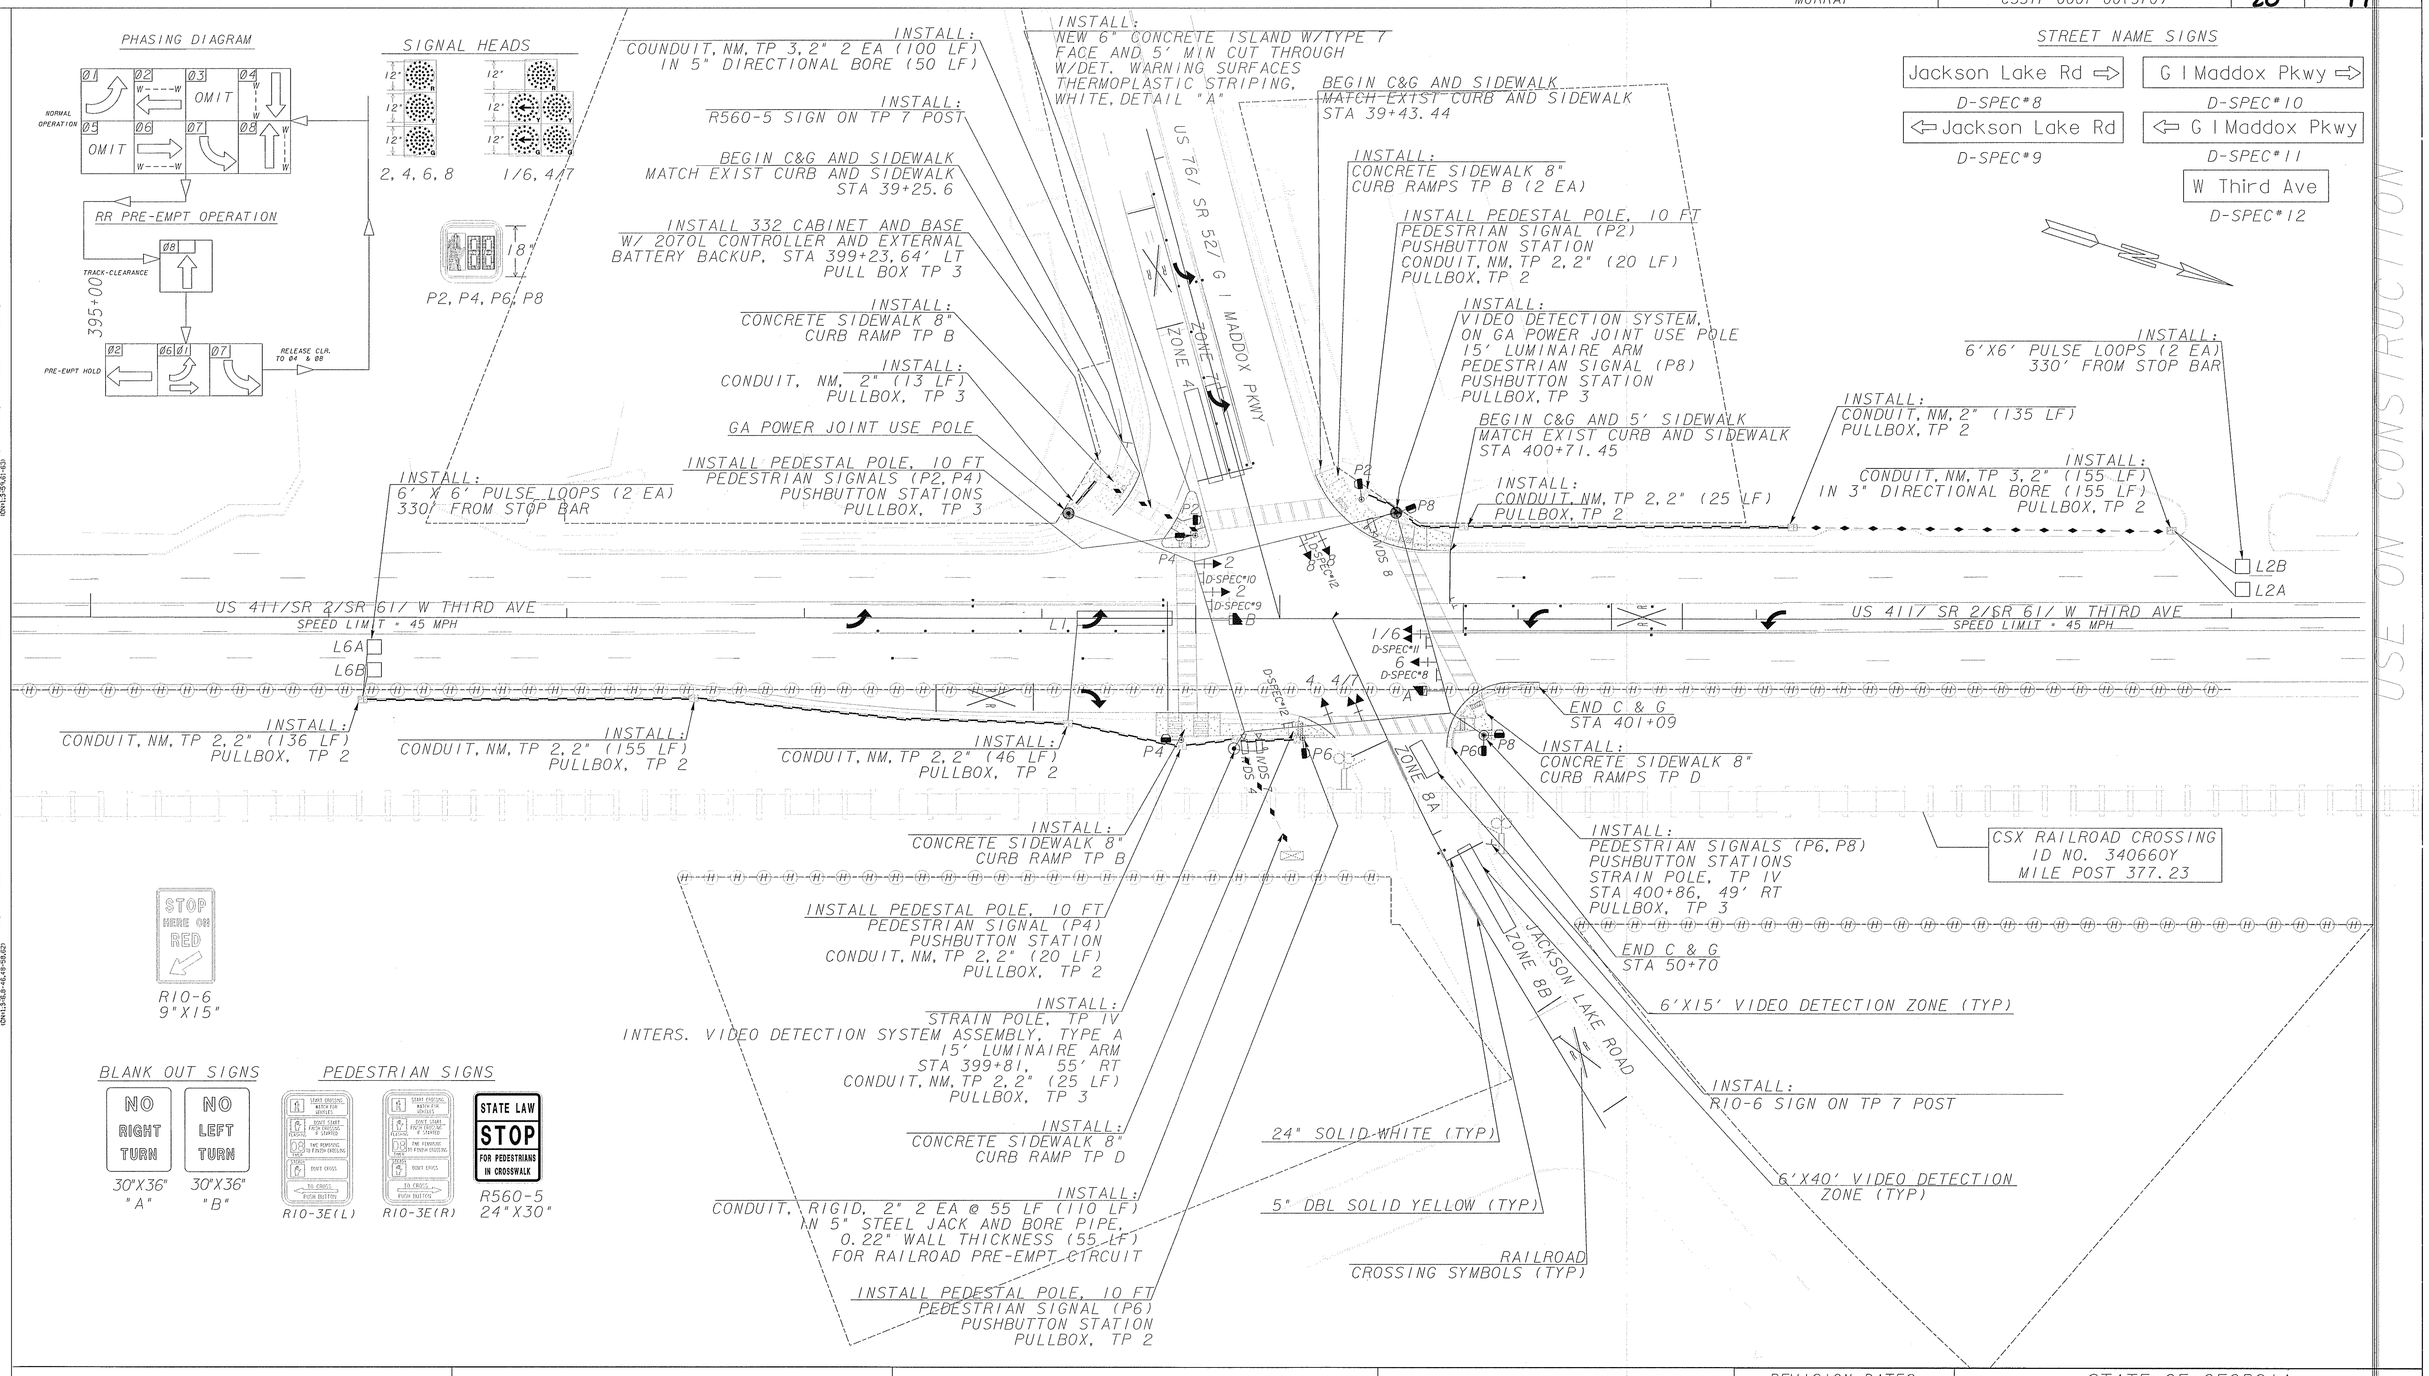

GEORGIA
DEPARTMENT OF TRANSPORTATION

SCALE IN FEET
0 30 60 120

REVISION DATES
5-5-2010
12-14-2010

STATE OF GEORGIA
DEPARTMENT OF TRANSPORTATION
OFFICE: TRAFFIC SAFETY AND DESIGN
SIGNAL INSTALLATION PLANS
US411/SR 61@ US 76/SR 52
INTERSECTION NO. 4
DRAWING No. 27-12

DGN$SPECIFICATION$$$$$$$$$$$$$$$$$$$$$$
SHOWDATETIME$$$$$$