4/12/2010
USER:sglbbs

COUNTY	PROJECT NUMBER	SHEET NO.	TOTAL SHEETS
MURRAY	CSSTP-0007-00(370)	25	77

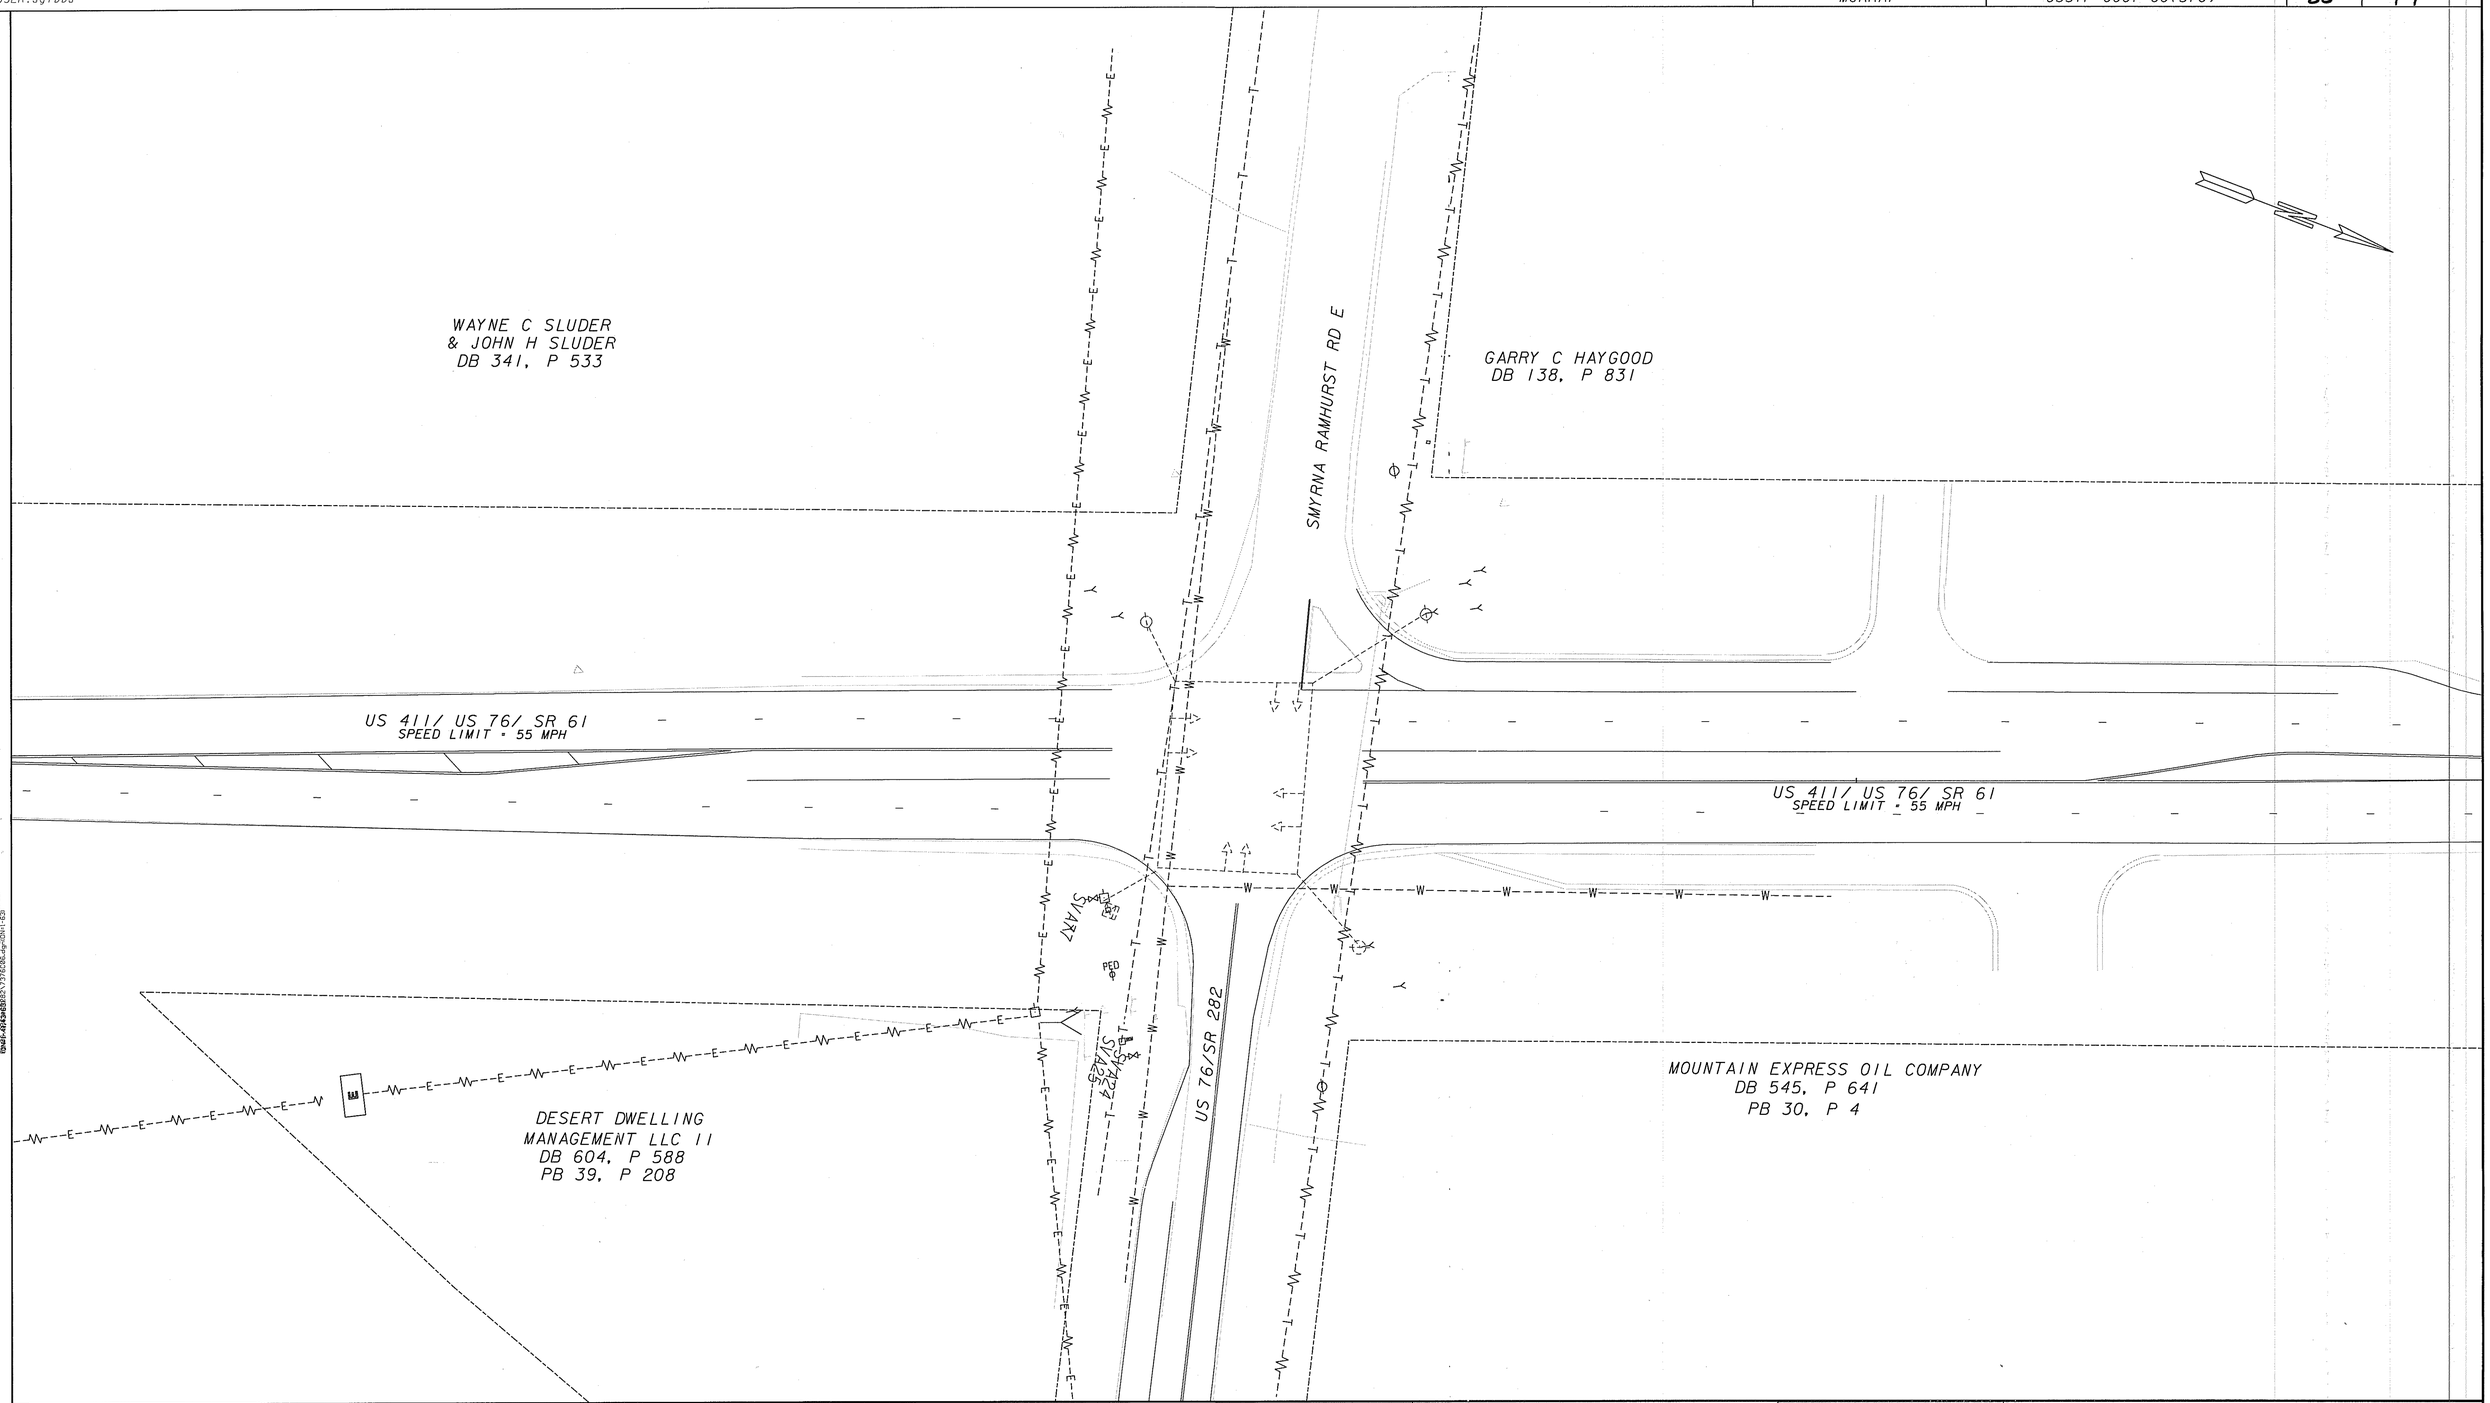

GEORGIA
DEPARTMENT OF TRANSPORTATION

SCALE IN FEET
0 30 60 120

REVISION DATES		

STATE OF GEORGIA
DEPARTMENT OF TRANSPORTATION
OFFICE: TRAFFIC SAFETY AND DESIGN

EXISTING CONDITIONS

SR 61 @ SR 282
INTERSECTION NO. 6

DRAWING No. 27-17