PHASING DIAGRAM

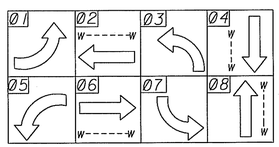

SIGNAL HEADS

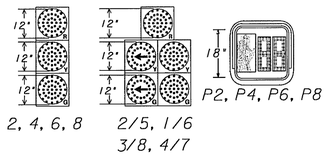

STREET NAME SIGNS

US 411	Old C C C Camp Rd⇨	⇦Old C C C Camp Rd	SR 286⇨	⇦SR 286
D-SPEC*19	D-SPEC*20	D-SPEC*21	D-SPEC*22	D-SPEC*23

VOID

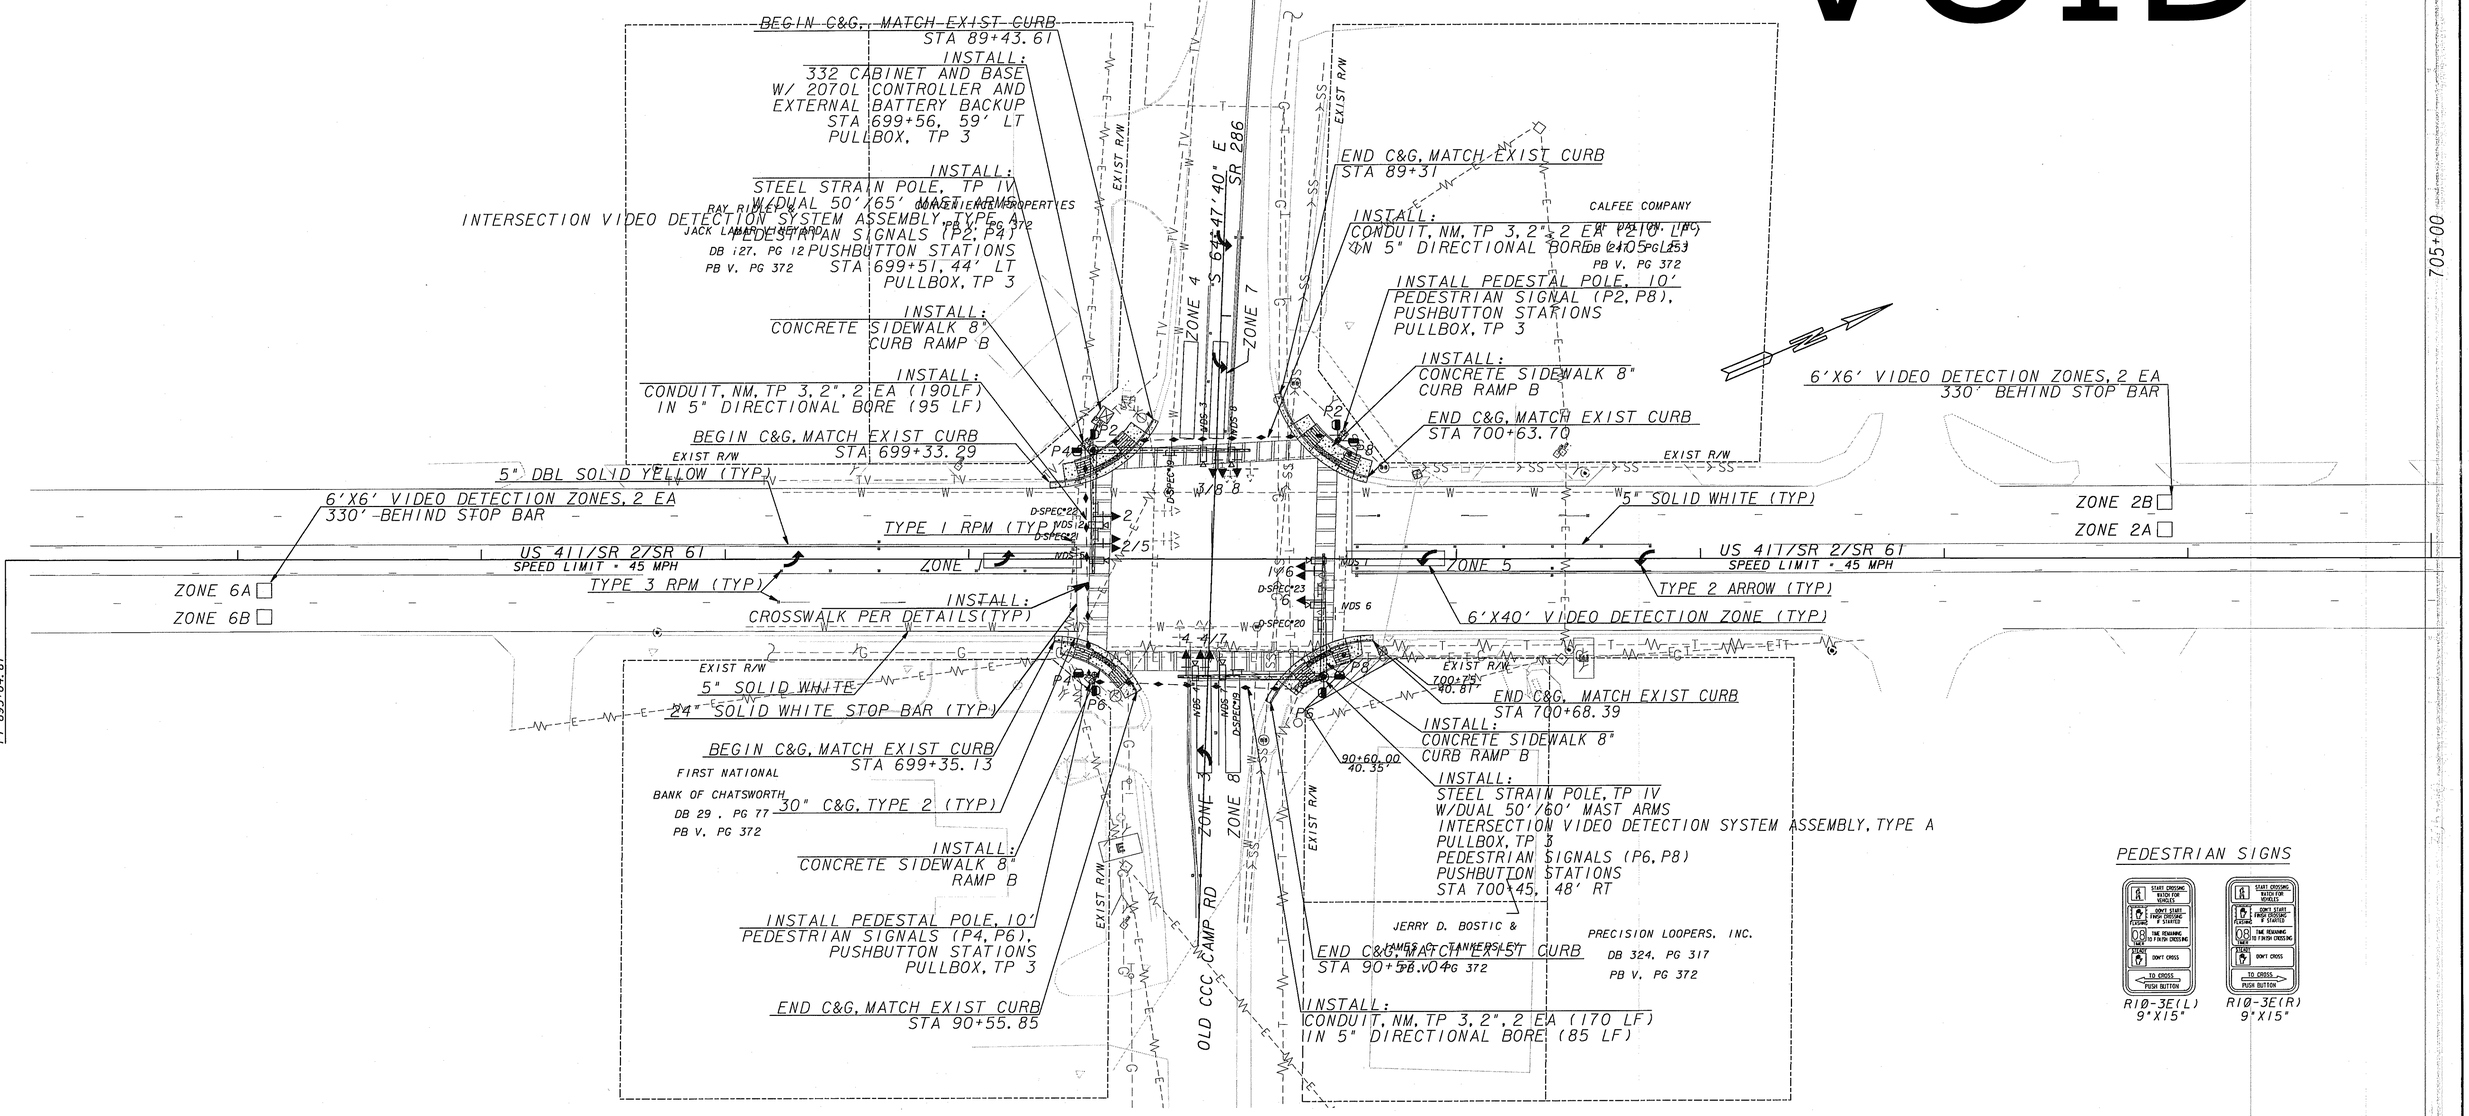

PEDESTRIAN SIGNS

R1Ø-3E(L) 9"X15" R1Ø-3E(R) 9"X15"

GEORGIA
DEPARTMENT OF TRANSPORTATION

SCALE IN FEET
0 30 60 120

REVISION DATES

STATE OF GEORGIA
DEPARTMENT OF TRANSPORTATION
OFFICE: TRAFFIC SAFETY AND DESIGN

SIGNAL INSTALLATION PLANS
SR 61 @ SR 286
INTERSECTION NO. 07

DRAWING No. 27-21