DATETIME$$$$
$USER$

STATE	PROJECT NUMBER	SHEET NO.	TOTAL SHEETS
GA	CSSTP-0007-00(372)	13	63

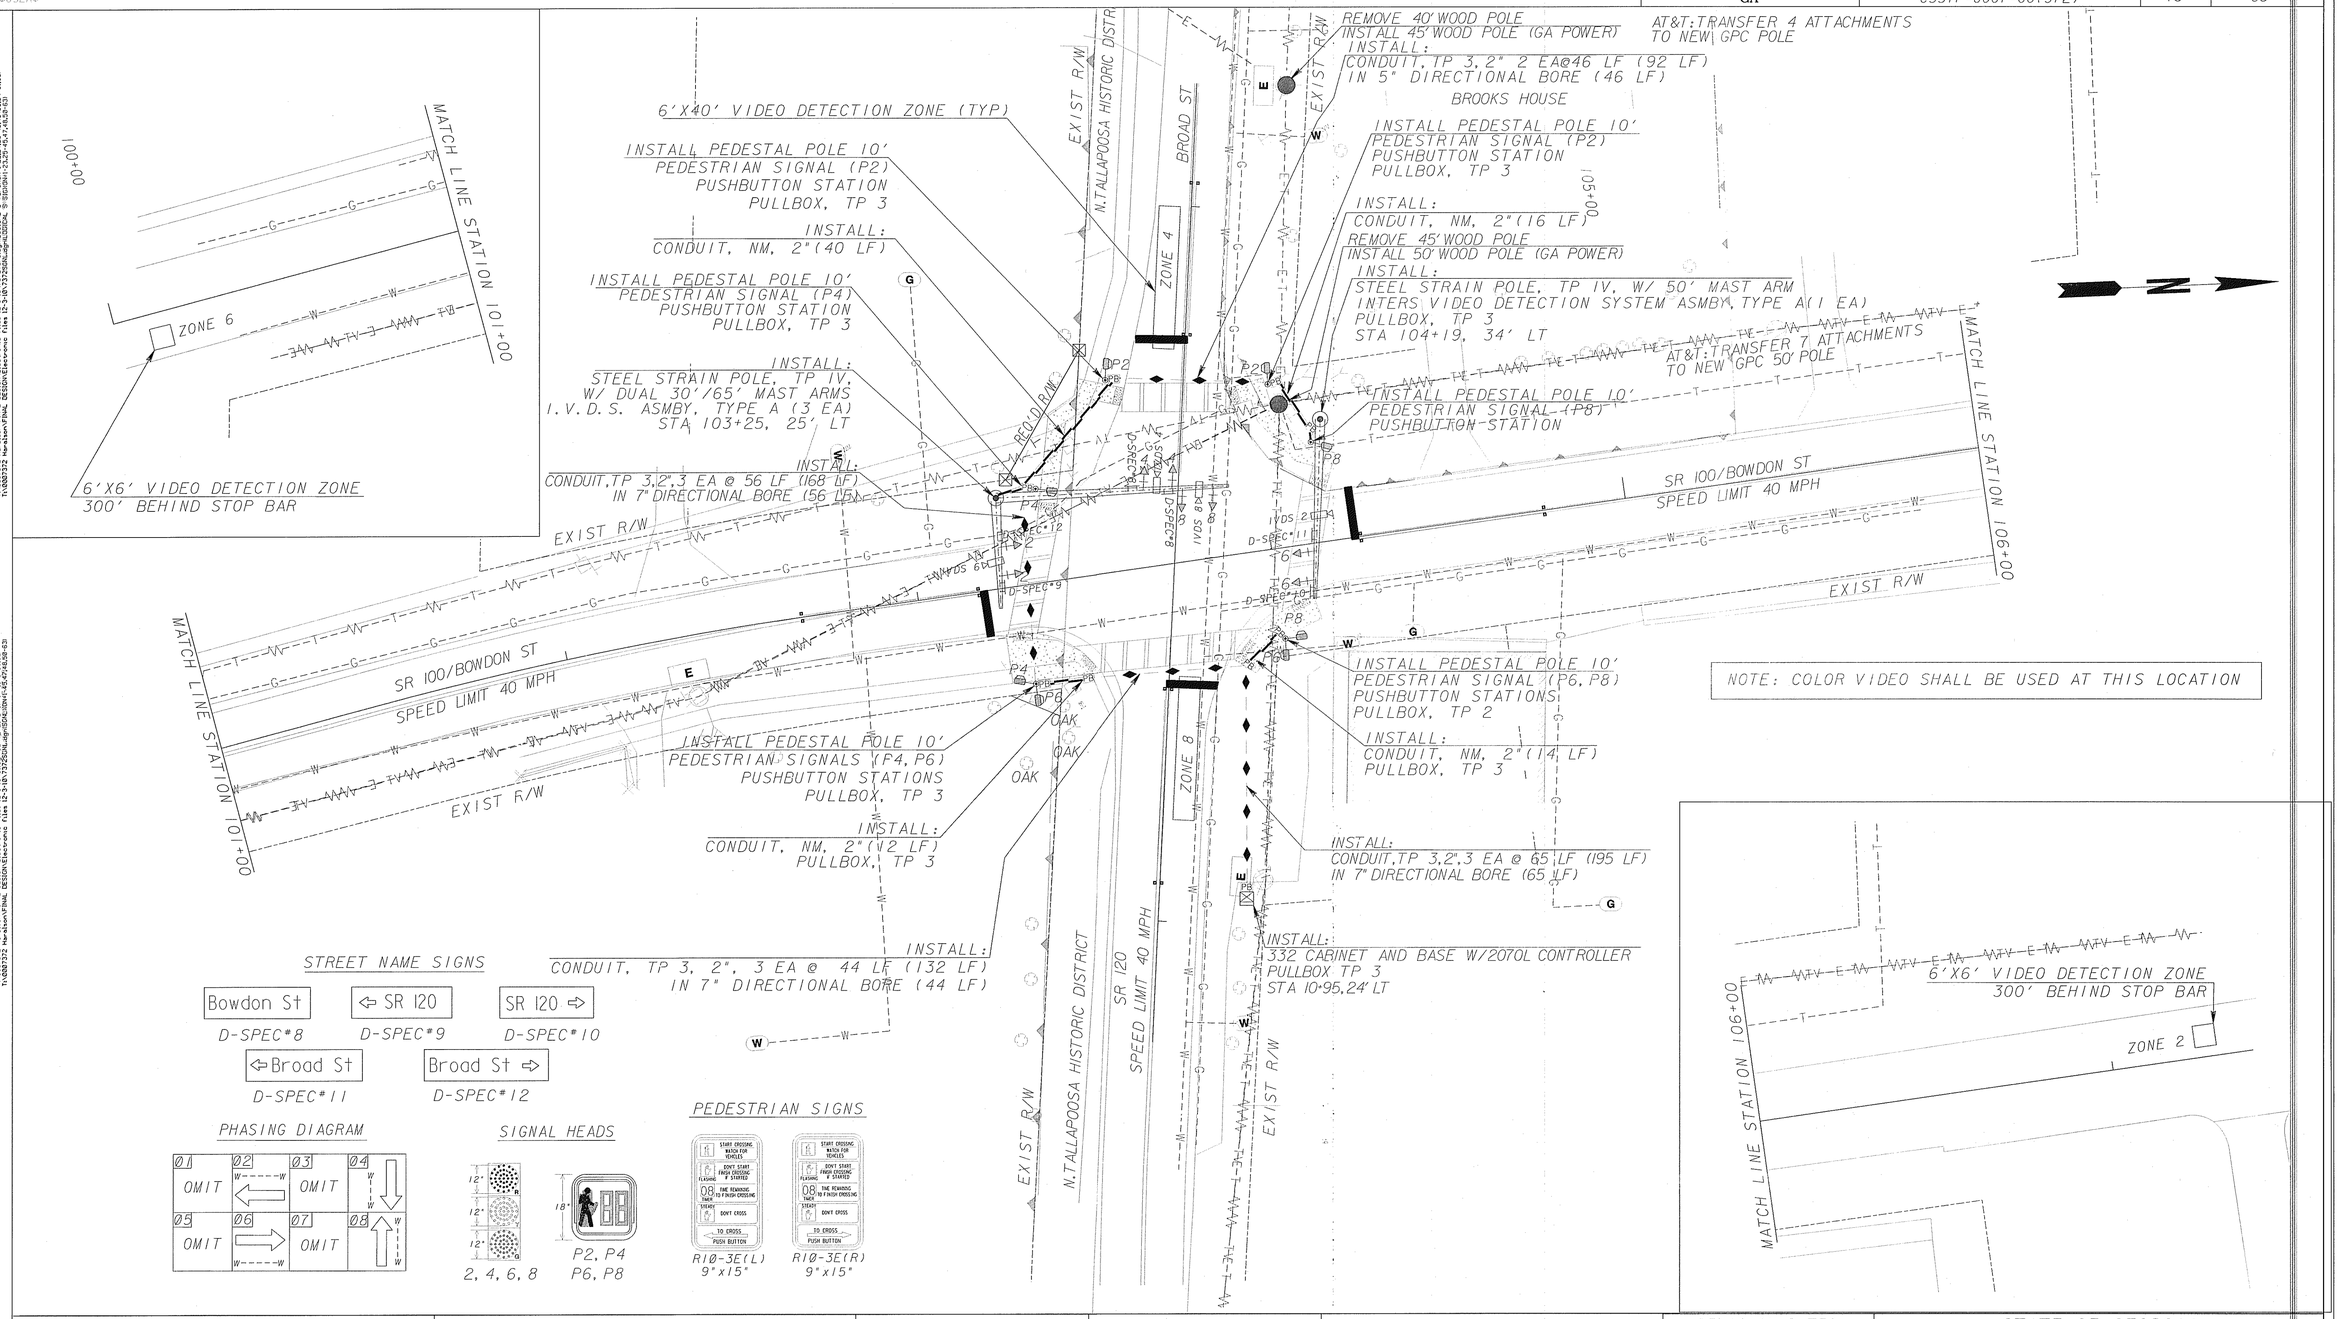

STREET NAME SIGNS

Bowdon St	⇦ SR 120	SR 120 ⇨
D-SPEC#8	D-SPEC#9	D-SPEC#10

⇦ Broad St	Broad St ⇨
D-SPEC#11	D-SPEC#12

PHASING DIAGRAM

SIGNAL HEADS

2, 4, 6, 8 P2, P4 P6, P8

PEDESTRIAN SIGNALS

R10-3E(L) 9"x15" R10-3E(R) 9"x15"

• Engineering
• Planning
• Construction Management
3169 Holcomb Bridge Road
Suite 455
Norcross, Georgia 30071
(404) 329-5900

GEORGIA
DEPARTMENT OF TRANSPORTATION

SCALE IN FEET
0 20 40 80

REVISION DATES

STATE OF GEORGIA
DEPARTMENT OF TRANSPORTATION
OFFICE: TRAFFIC SAFETY AND DESIGN

SIGNAL INSTALLATION PLANS
SR 100 @ SR 120

INTERSECTION NO. 1

DRAWING NO. 27-04

DGN$SPECIFICATION$$$$$$$$$$$$$$$$$$$$$
SHOWDATETIME$$$$$$

GDOT