8/8/2011 rethlgpen	Mon Aug 08 13:08:06 2011	C:\TMP\003\Gdot2007_klp.TBL	J:\DESIGN\0007396\DGN\007396CP01.dgn

STATE	PROJECT NUMBER	SHEET NO.	TOTAL SHEETS
GA	CSBRG-0007-00(396)	14	111

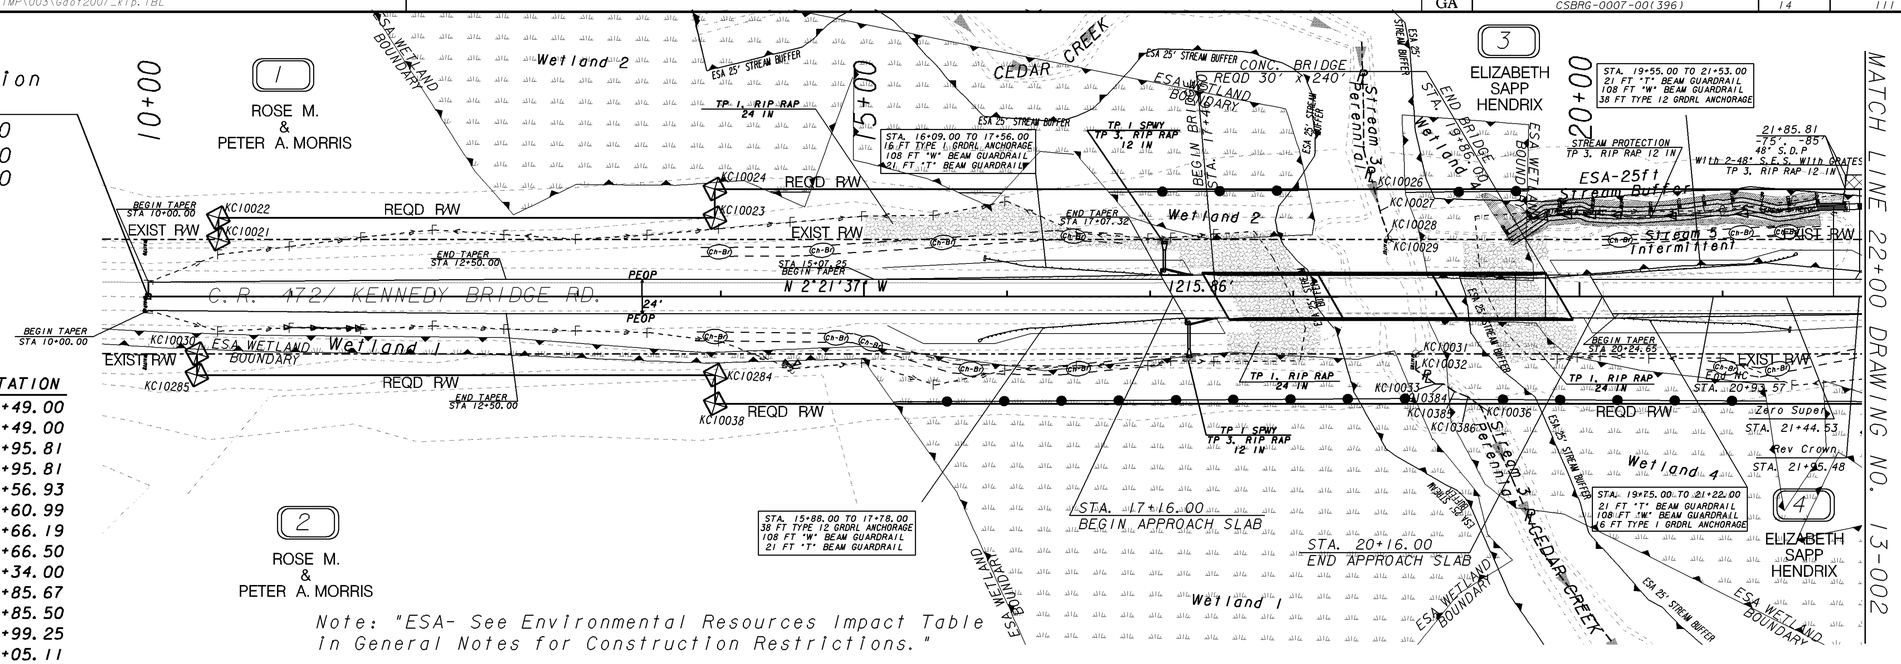

POINT	REQD R/W OFFSET	STATION
KC10021	40.00 L	10+49.00
KC10022	55.00 L	10+49.00
KC10023	55.00 L	13+95.81
KC10024	75.00 L	13+95.81
KC10026	75.00 L	18+56.93
KC10027	60.00 L	18+60.99
KC10028	43.23 L	18+66.19
KC10029	40.00 L	18+66.50
KC10030	40.00 R	10+34.00
KC10031	40.00 R	18+85.67
KC10032	50.96 R	18+85.50
KC10033	61.07 R	18+99.25
KC10384	60.97 R	19+05.11
KC10385	66.18 R	19+12.70
KC10386	70.10 R	19+21.98
KC10036	75.00 R	19+28.76
KC10038	75.00 R	13+96.07
KC10284	55.00 R	13+96.07
KC10285	55.00 R	10+34.00

Note: "ESA- See Environmental Resources Impact Table In General Notes for Construction Restrictions."

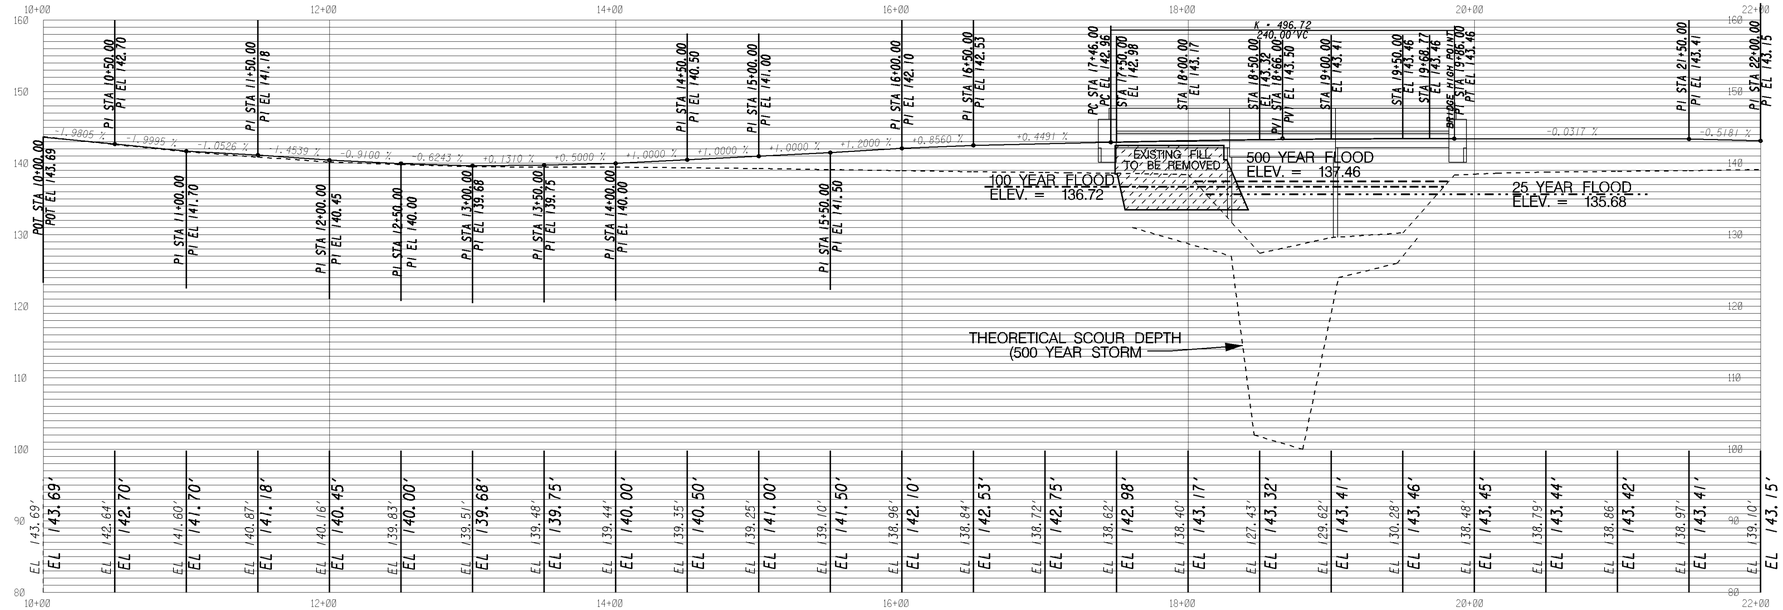

PROPERTY AND EXISTING R/W LINE
REQUIRED R/W LINE
CONSTRUCTION LIMITS
EASEMENT FOR CONSTR & MAINTENANCE OF SLOPES
EASEMENT FOR CONSTR OF SLOPES
EASEMENT FOR CONSTR OF DRIVES

BEGIN LIMIT OF ACCESS.....BLA
END LIMIT OF ACCESS.....ELA
LIMIT OF ACCESS
REQ'D R/W & LIMIT OF ACCESS

NOTE: Existing utility lines, mains, and pipes are not shown on the Roadway Plan Sheets

GEORGIA DEPARTMENT OF TRANSPORTATION

SCALE IN FEET 0 50 100 200

REVISION DATES

STATE OF GEORGIA
DEPARTMENT OF TRANSPORTATION
OFFICE: DISTRICT 5, ROAD DESIGN

MAINLINE PLAN

C.R. 472/ KENNEDY BRIDGE RD. @ CEDAR CREEK

DRAWING NO. 13-001

9/15/2007 GPLN