8/8/2011 Mon Aug 08 13:14:16 2011 rethlgpen	\\gdot-dsn1\gocfg\resources\Gdot2007_Klp.tbl	J:\DESIGN\0007396\DGN\007396SM01.dgn	STATE	PROJECT NUMBER	SHEET NO.	TOTAL SHEETS
			GA	CSBRG-0007-00(396)	34	111

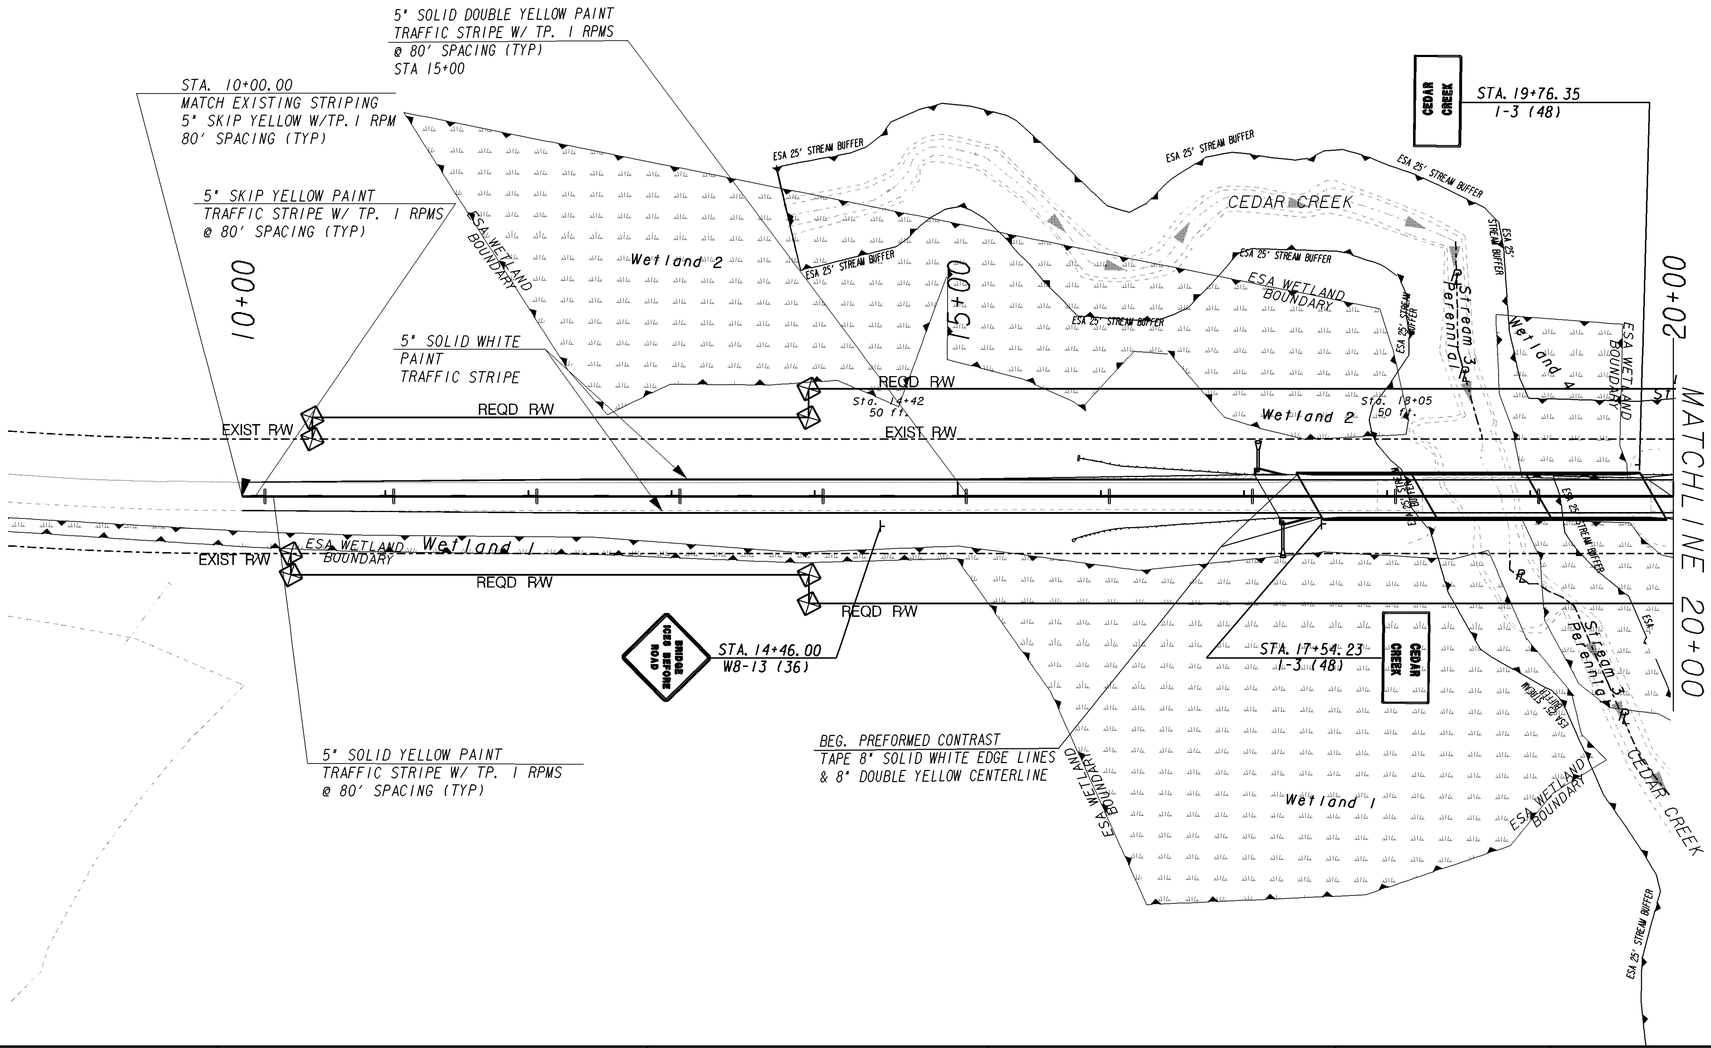

REVISION DATES		

GEORGIA
DEPARTMENT OF TRANSPORTATION

SCALE IN FEET
0 50 100 200

STATE OF GEORGIA
DEPARTMENT OF TRANSPORTATION
OFFICE: DISTRICT 5, ROAD DESIGN

SIGNING AND MARKING PLANS

C.R. 472/ KENNEDY BRIDGE RD.
@ CEDAR CREEK

DRAWING No. 26-001

1/5/2009 GPLN