NOTE: CONTRACTOR SHALL ENSURE THAT ALL MASTARMS AND HARDWARE ARE POWDERCOATED BLACK

VOID

D-SPEC SIGNS

State St — D-SPEC #1

Tebeau St — D-SPEC #3

PHASING DIAGRAM

Ø1	Ø2	Ø3	Ø4
OMIT	W W		W W
Ø5	Ø6	Ø7	Ø8
OMIT	W W		W W

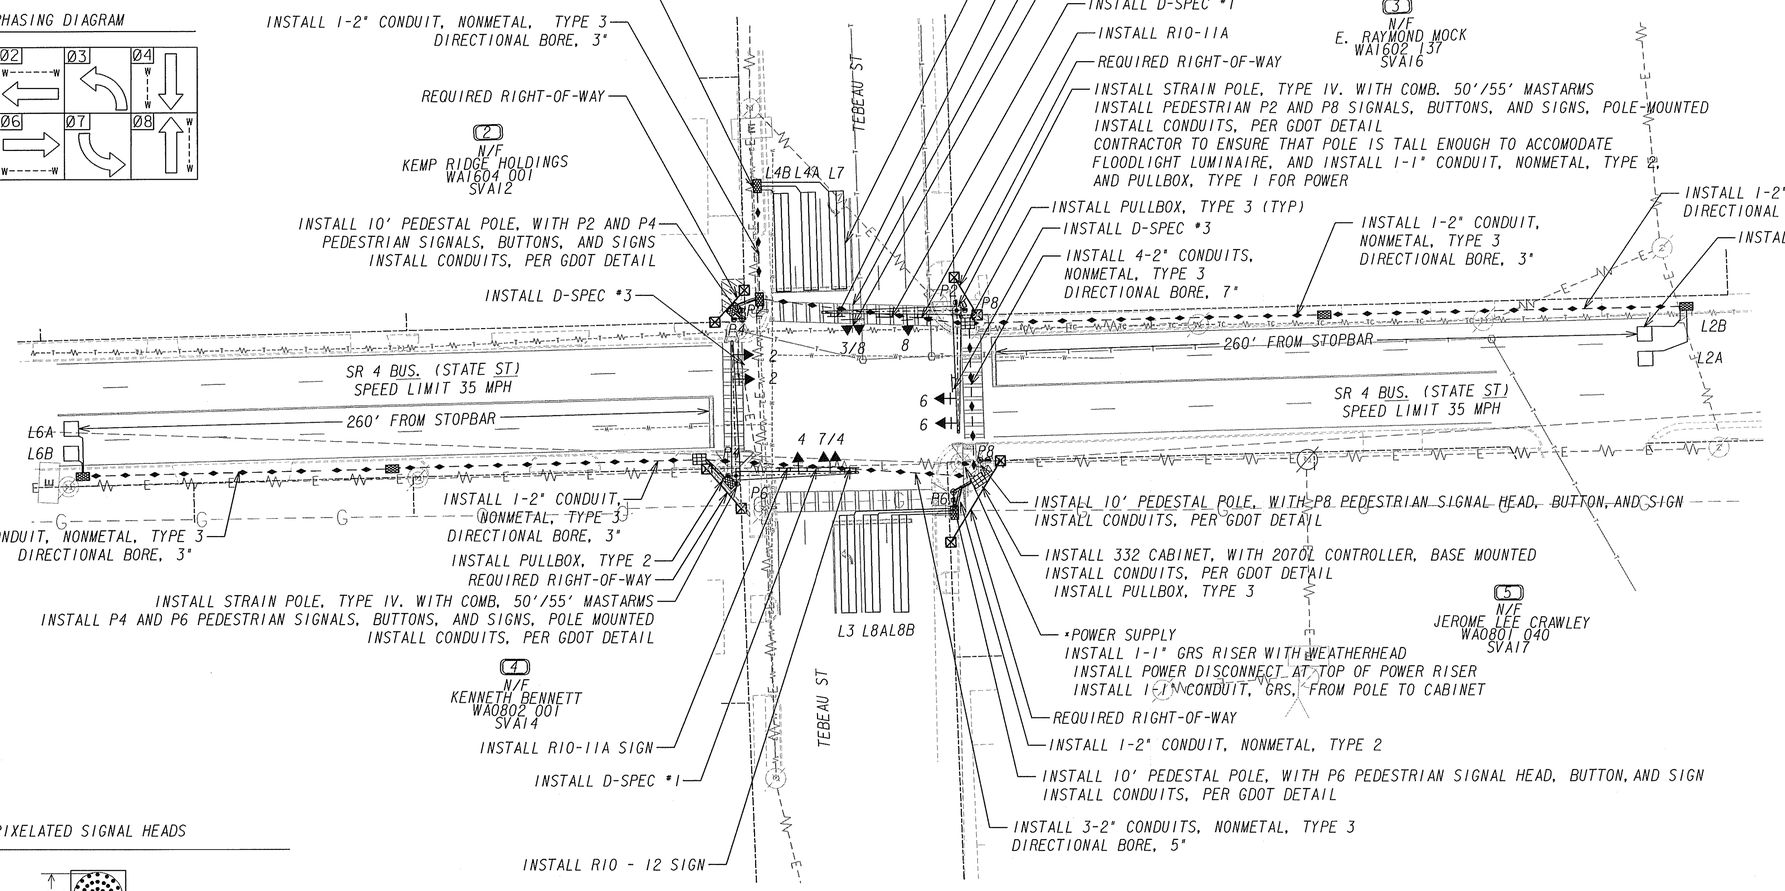

SIGNS

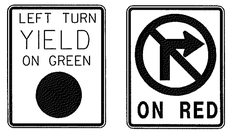

R10-12 24" X 30"

R10-11A 24" X 30"

PEDESTRIAN SIGNS

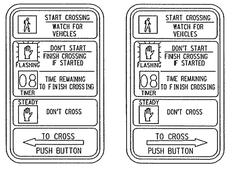

R10-3E(L) 9" X 15"

R10-3E(R) 9" X 15"

LED PIXELATED SIGNAL HEADS

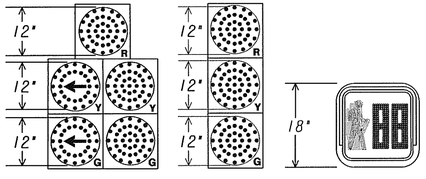

3/8, 7/4 — 2, 4, 6, 8 — P2, P4, P6, P8

INTERSECTION #2
SR 4 BUSINESS (STATE ST)
@
TEBEAU ST

Stantec
3160 Main Street
Suite 100
Duluth, Georgia 30096
Phone: 770-813-0882
Fax: 770-813-0688

SCALE IN FEET: 0 30 60 120

REVISION DATES

STATE OF GEORGIA
DEPARTMENT OF TRANSPORTATION
OFFICE: PROGRAM DELIVERY

SIGNAL PLANS

CONSTRUCTION AND INSTALLATION

0007406 8/07/12

DRAWING No. 27-08

GPLN