NOTE: PAVEMENT STRIPING LIMITS ARE TO THE BACK OF ALL INSTALLED LOOPS

NOTE: CONTRACTOR SHALL INSTALL RAISED PAVEMENT MARKERS WITHIN LIMITS OF WORK PER GDOT DETAIL, T-15a

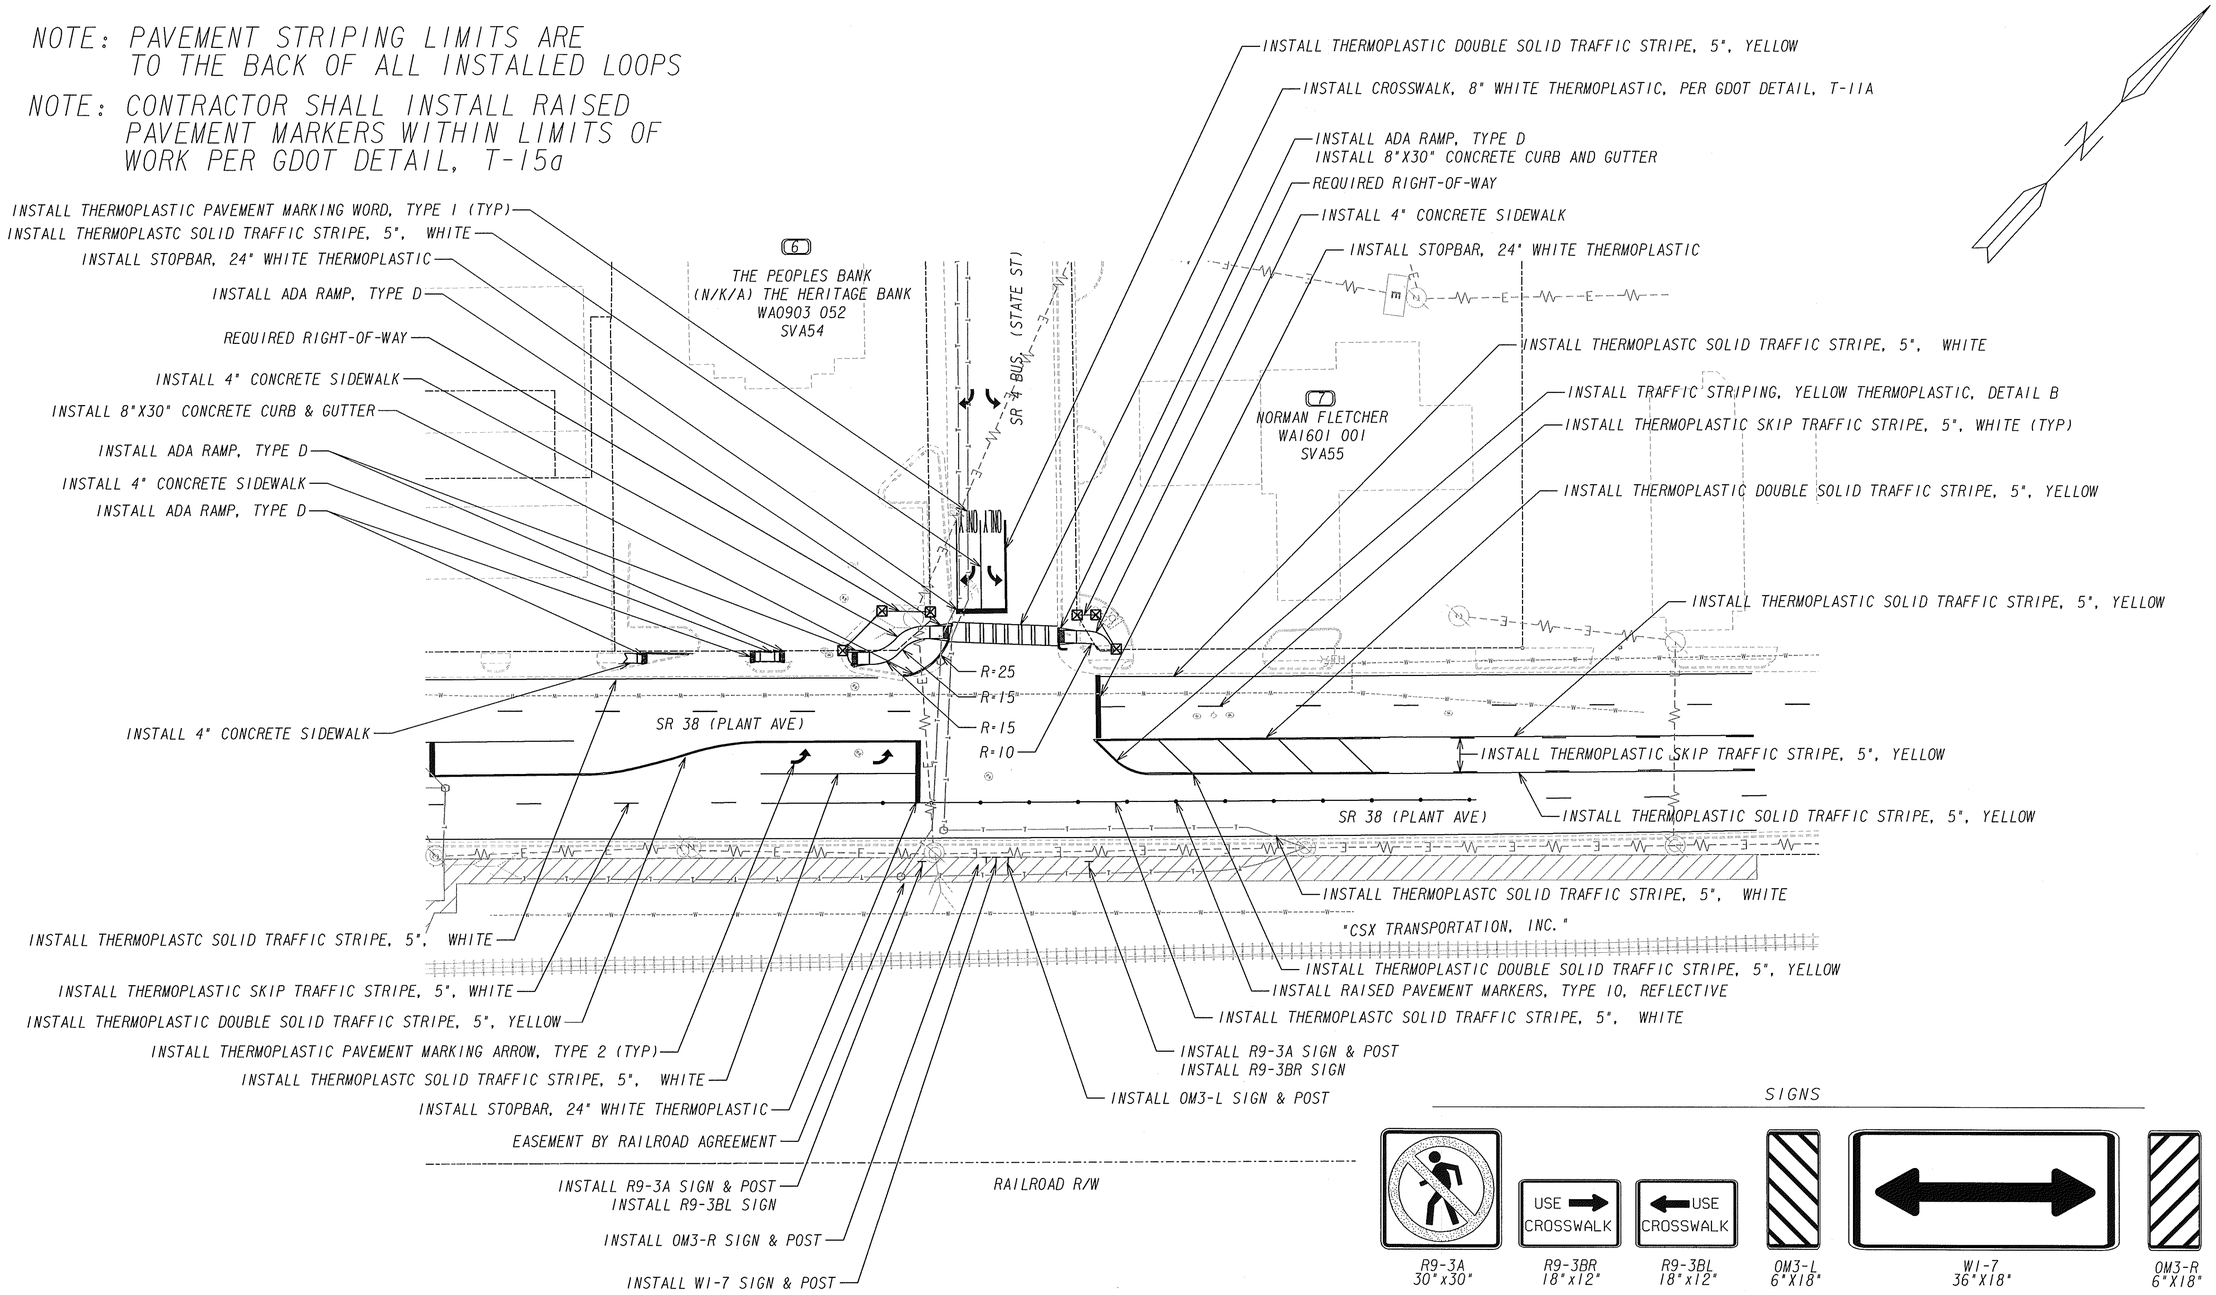

INTERSECTION #3
SR 4 BUSINESS (STATE ST)
@
SR 38 (PLANT AVE)

Stantec
3160 Main Street
Suite 100
Duluth, Georgia 30096
Phone: 770-813-0882
Fax: 770-813-0688

SCALE IN FEET
0 30 60 120

REVISION DATES

STATE OF GEORGIA
DEPARTMENT OF TRANSPORTATION
OFFICE: PROGRAM DELIVERY
SIGNAL PLANS
CONSTRUCTION AND SIGNING AND MARKING
0007406 8/07/12
DRAWING No. 27-11

GPLN