NOTE: CONTRACTOR SHALL ENSURE THAT ALL MASTARMS AND HARDWARE ARE POWDERCOATED BLACK

VOID

D-SPEC SIGNS

Plant Ave	Ava St ⇨	⇦ Ava St
D-SPEC #4	D-SPEC #6A	D-SPEC #6B

Riverside Dr ⇨	⇦ Riverside Dr
D-SPEC #5A	D-SPEC #5B

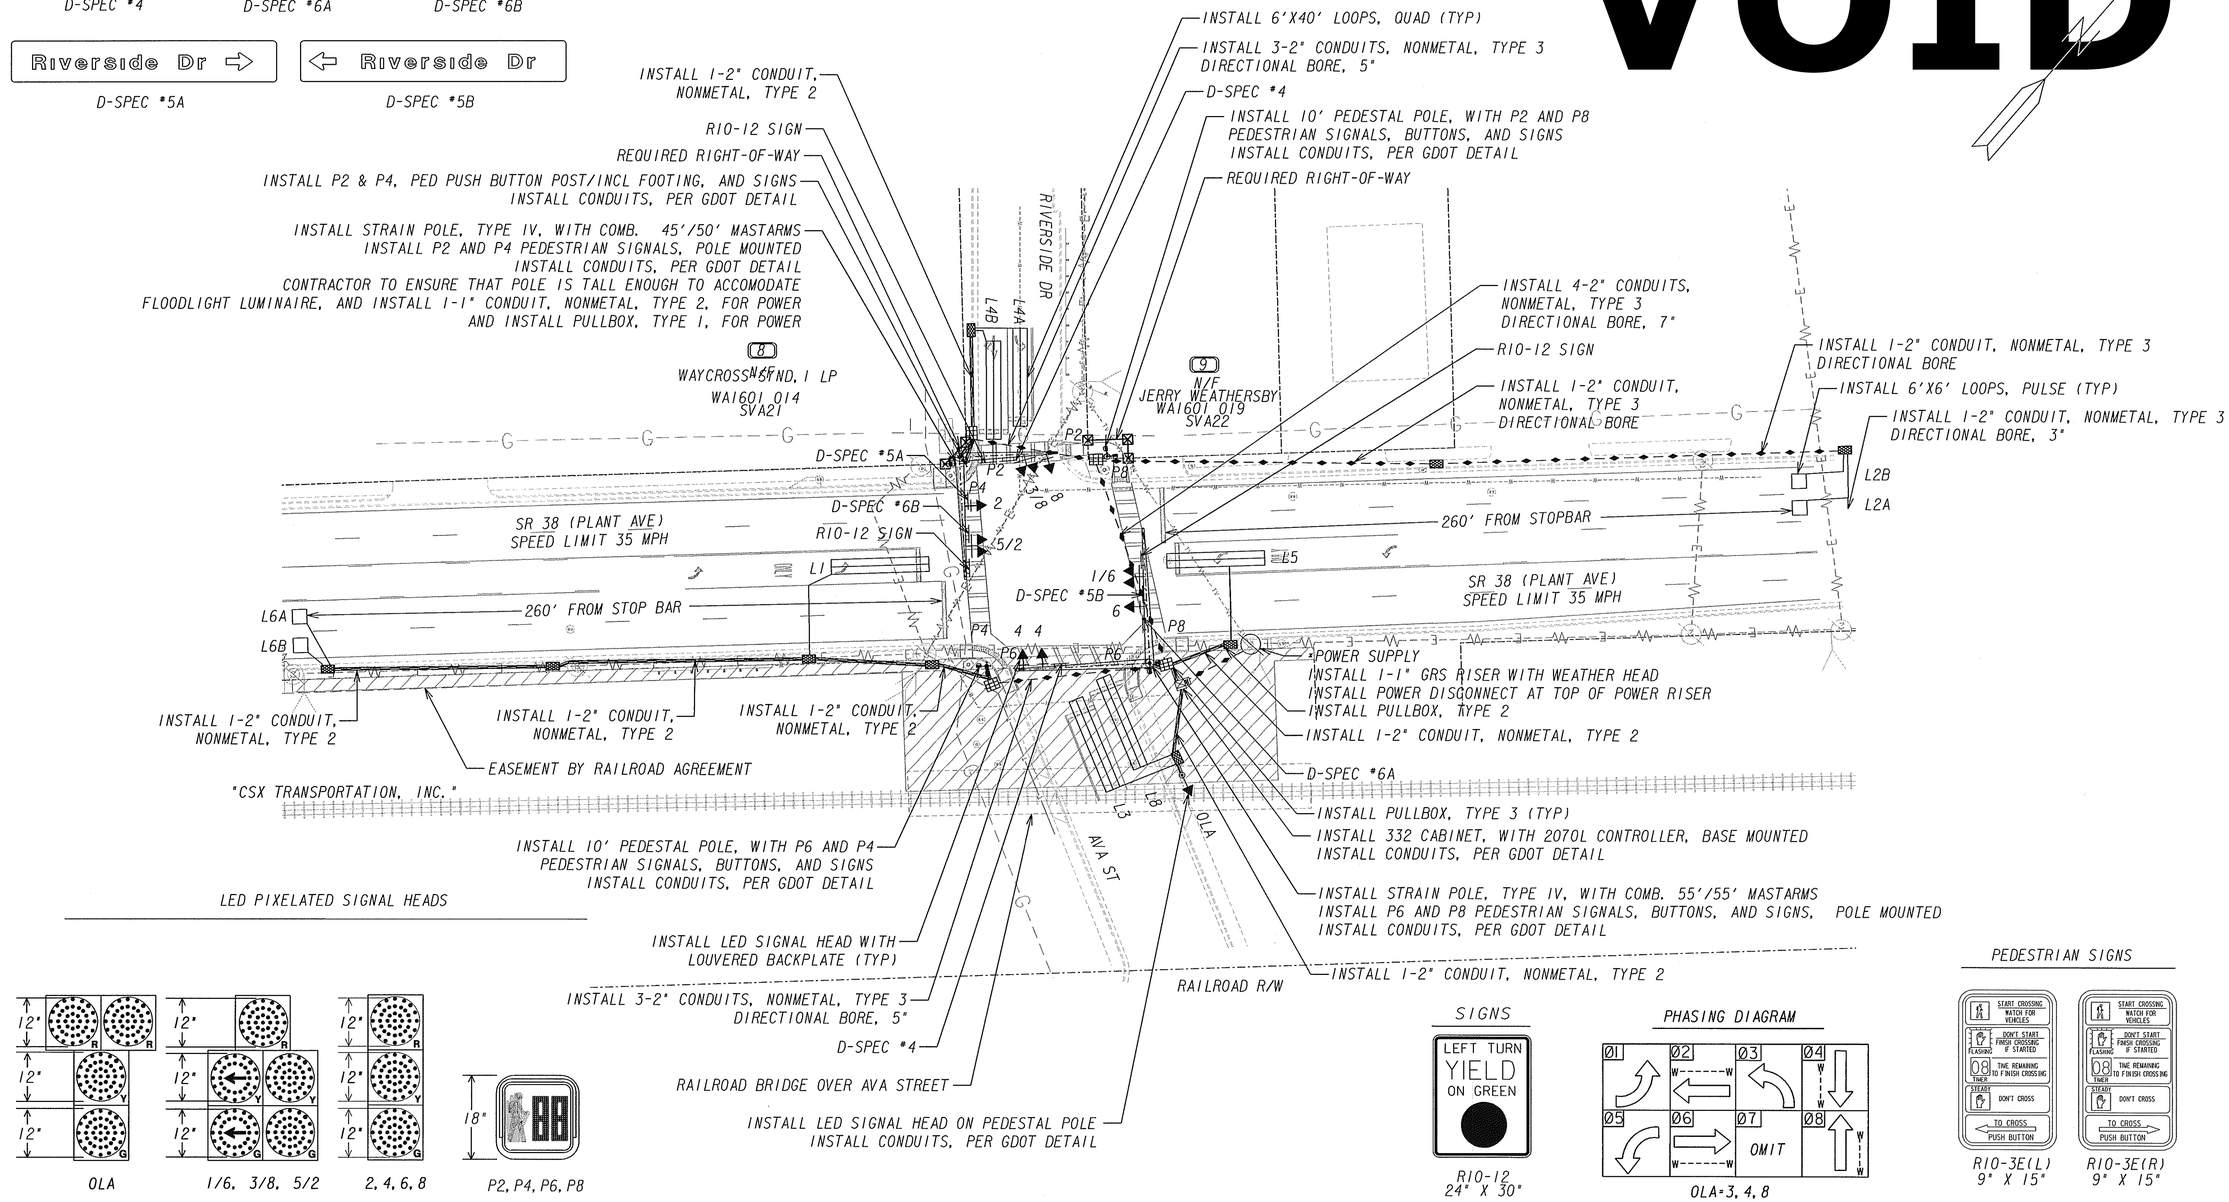

LED PIXELATED SIGNAL HEADS

SIGNS

R10-12
24" X 30"

PHASING DIAGRAM

OLA=3, 4, 8

PEDESTRIAN SIGNS

R10-3E(L)
9" X 15"

R10-3E(R)
9" X 15"

INTERSECTION #4
SR38 (PLANT AVE)
@
RIVERSIDE DR/AVA ST

Stantec
3160 Main Street
Suite 100
Duluth, Georgia 30096
Phone: 770-813-0882
Fax: 770-813-0688

SCALE IN FEET
0 30 60 120

REVISION DATES

STATE OF GEORGIA
DEPARTMENT OF TRANSPORTATION
OFFICE: PROGRAM DELIVERY

SIGNAL PLANS

CONSTRUCTION AND INSTALLATION

0007406 8/07/12

DRAWING No. 27-16

GPLN