NOTE: PAVEMENT STRIPING LIMITS ARE TO THE BACK OF ALL INSTALLED LOOPS

NOTE: CONTRACTOR SHALL INSTALL RAISED PAVEMENT MARKERS WITHIN LIMITS OF WORK PER GDOT DETAIL, T-15a

VOID

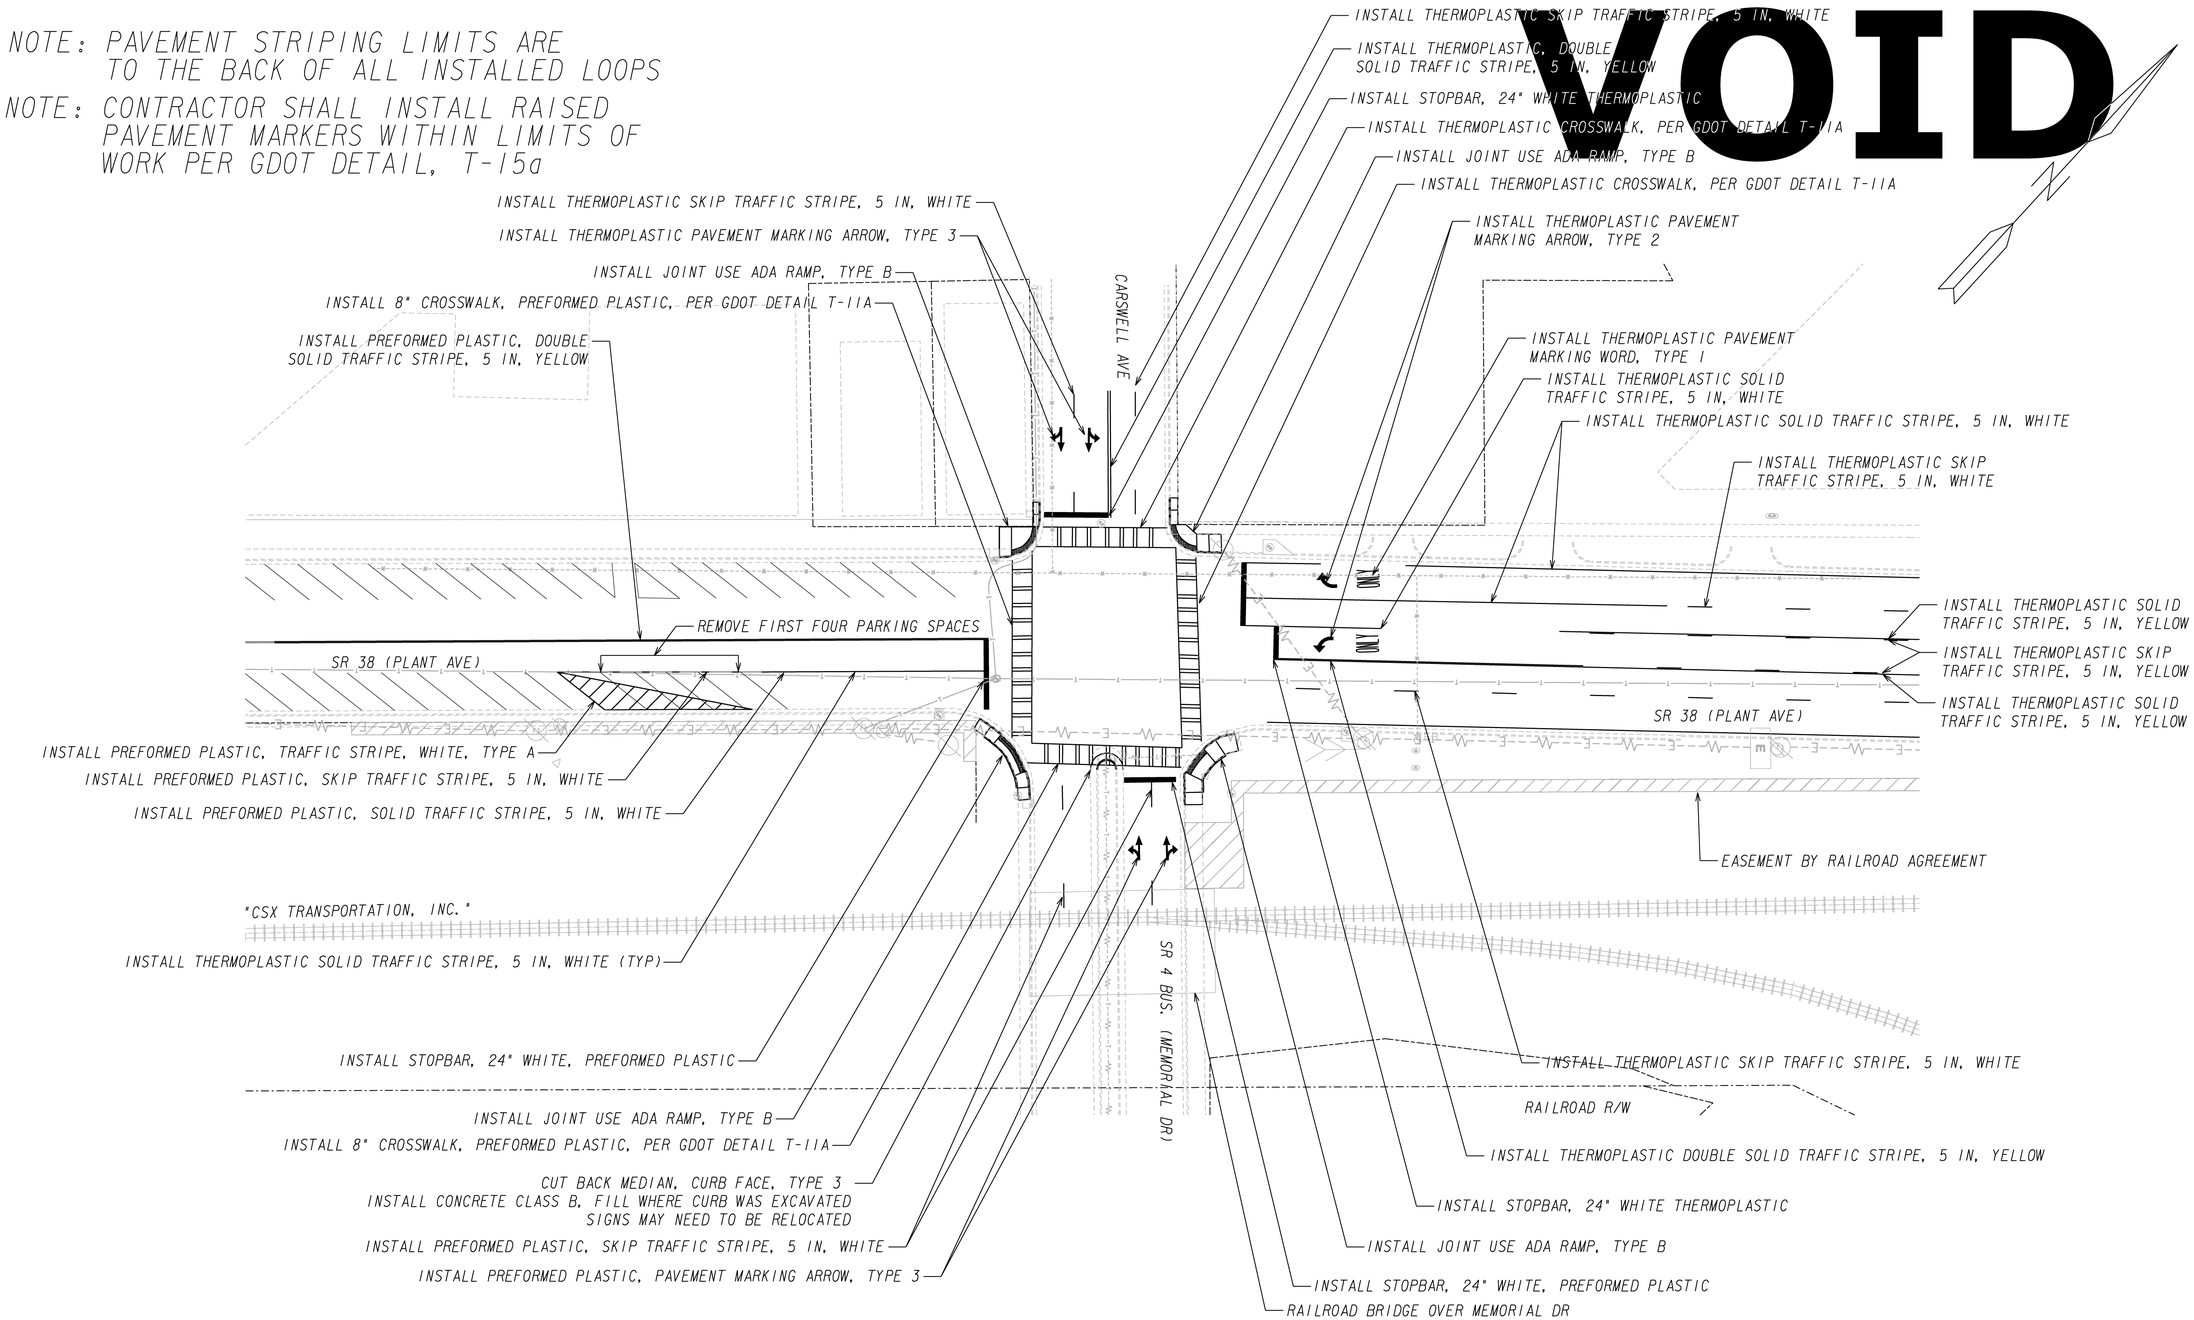

INTERSECTION #6
SR 4 BUS/SR 38 (PLANT AVE)
@
CARSWELL AVE/
SR 4 BUS (MEMORIAL DR)

Stantec
3160 Main Street
Suite 100
Duluth, Georgia 30096
Phone: 770-813-0882
Fax: 770-813-0688

SCALE IN FEET
0 30 60 120

REVISION DATES		
9/11/12		

STATE OF GEORGIA
DEPARTMENT OF TRANSPORTATION
OFFICE: PROGRAM DELIVERY

SIGNAL PLANS
CONSTRUCTION AND
SIGNING AND MARKING

0007406 8/07/12

DRAWING No.
27-23

GPLN