NOTE: CONTRACTOR SHALL ENSURE THAT ALL MASTARMS AND HARDWARE ARE POWDERCOATED BLACK

VOID

D-SPEC SIGNS

Plant Ave — D-SPEC *4

Carswell Ave ⇨ — D-SPEC *9A

⇦ Carswell Ave — D-SPEC *9B

Memorial Dr ⇨ — D-SPEC *10A

⇦ Memorial Dr — D-SPEC *10B

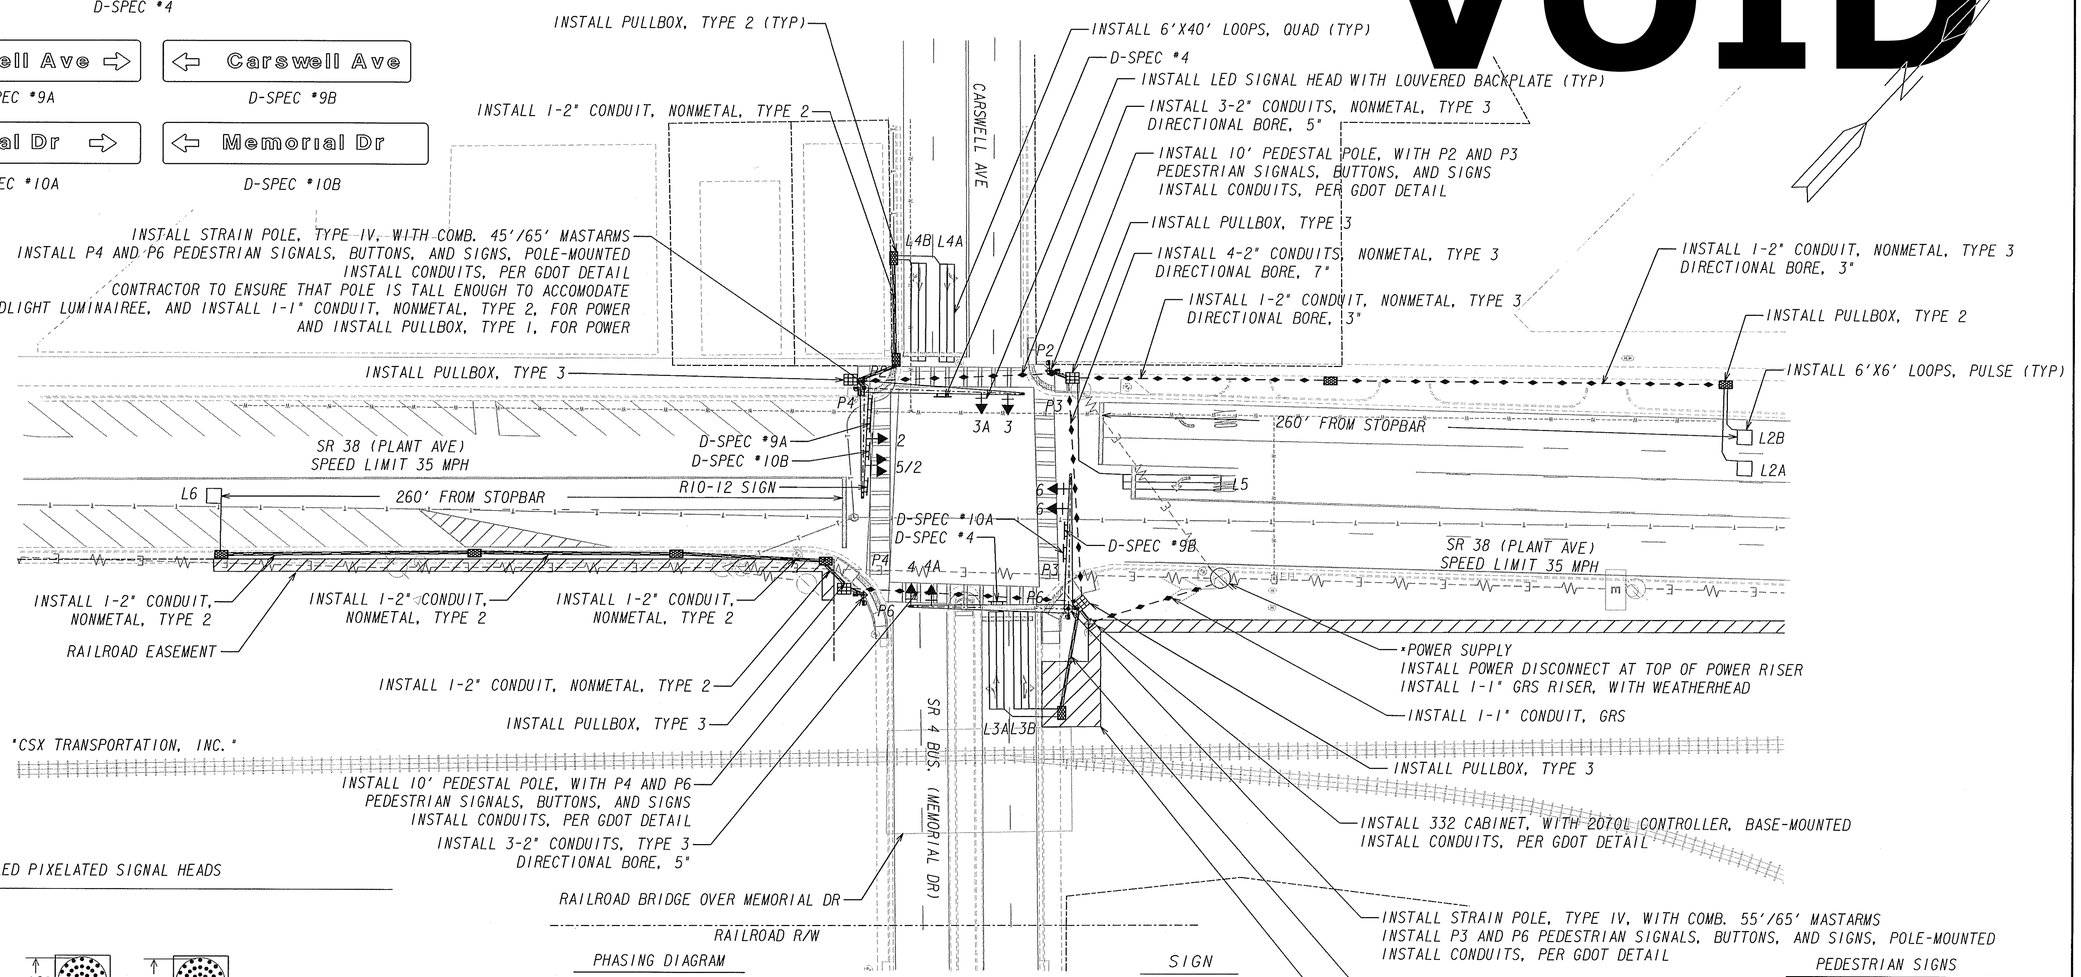

LED PIXELATED SIGNAL HEADS

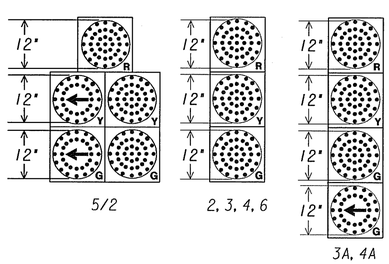

5/2 — 2, 3, 4, 6 — 3A, 4A

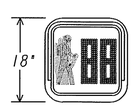

P2, P4, P6, P8

PHASING DIAGRAM

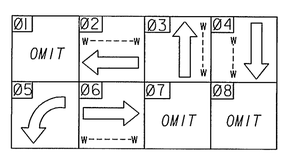

SIGN

R10-12
24" X 30"

PEDESTRIAN SIGNS

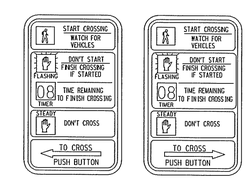

R10-3E(L)
9" X 15"

R10-3E(R)
9" X 15"

INTERSECTION #6
SR 4 BUS/SR 38 (PLANT AVE)
@
CARSWELL AVE/
SR 4 BUS (MEMORIAL DR)

Stantec
3160 Main Street
Suite 100
Duluth, Georgia 30096
Phone: 770-813-0882
Fax: 770-813-0688

SCALE IN FEET
0 30 60 120

REVISION DATES

STATE OF GEORGIA
DEPARTMENT OF TRANSPORTATION
OFFICE: PROGRAM DELIVERY

SIGNAL PLANS
CONSTRUCTION AND INSTALLATION

0007406 8/07/12

DRAWING No. 27-24

GPLN