D-SPEC SIGNS

Plant Ave
D-SPEC #4

Mary St
D-SPEC #11A

Mary St
D-SPEC #11B

Mary St
D-SPEC #11C

NOTE: CONTRACTOR SHALL ENSURE THAT ALL MASTARMS AND HARDWARE ARE POWDERCOATED BLACK

VOID

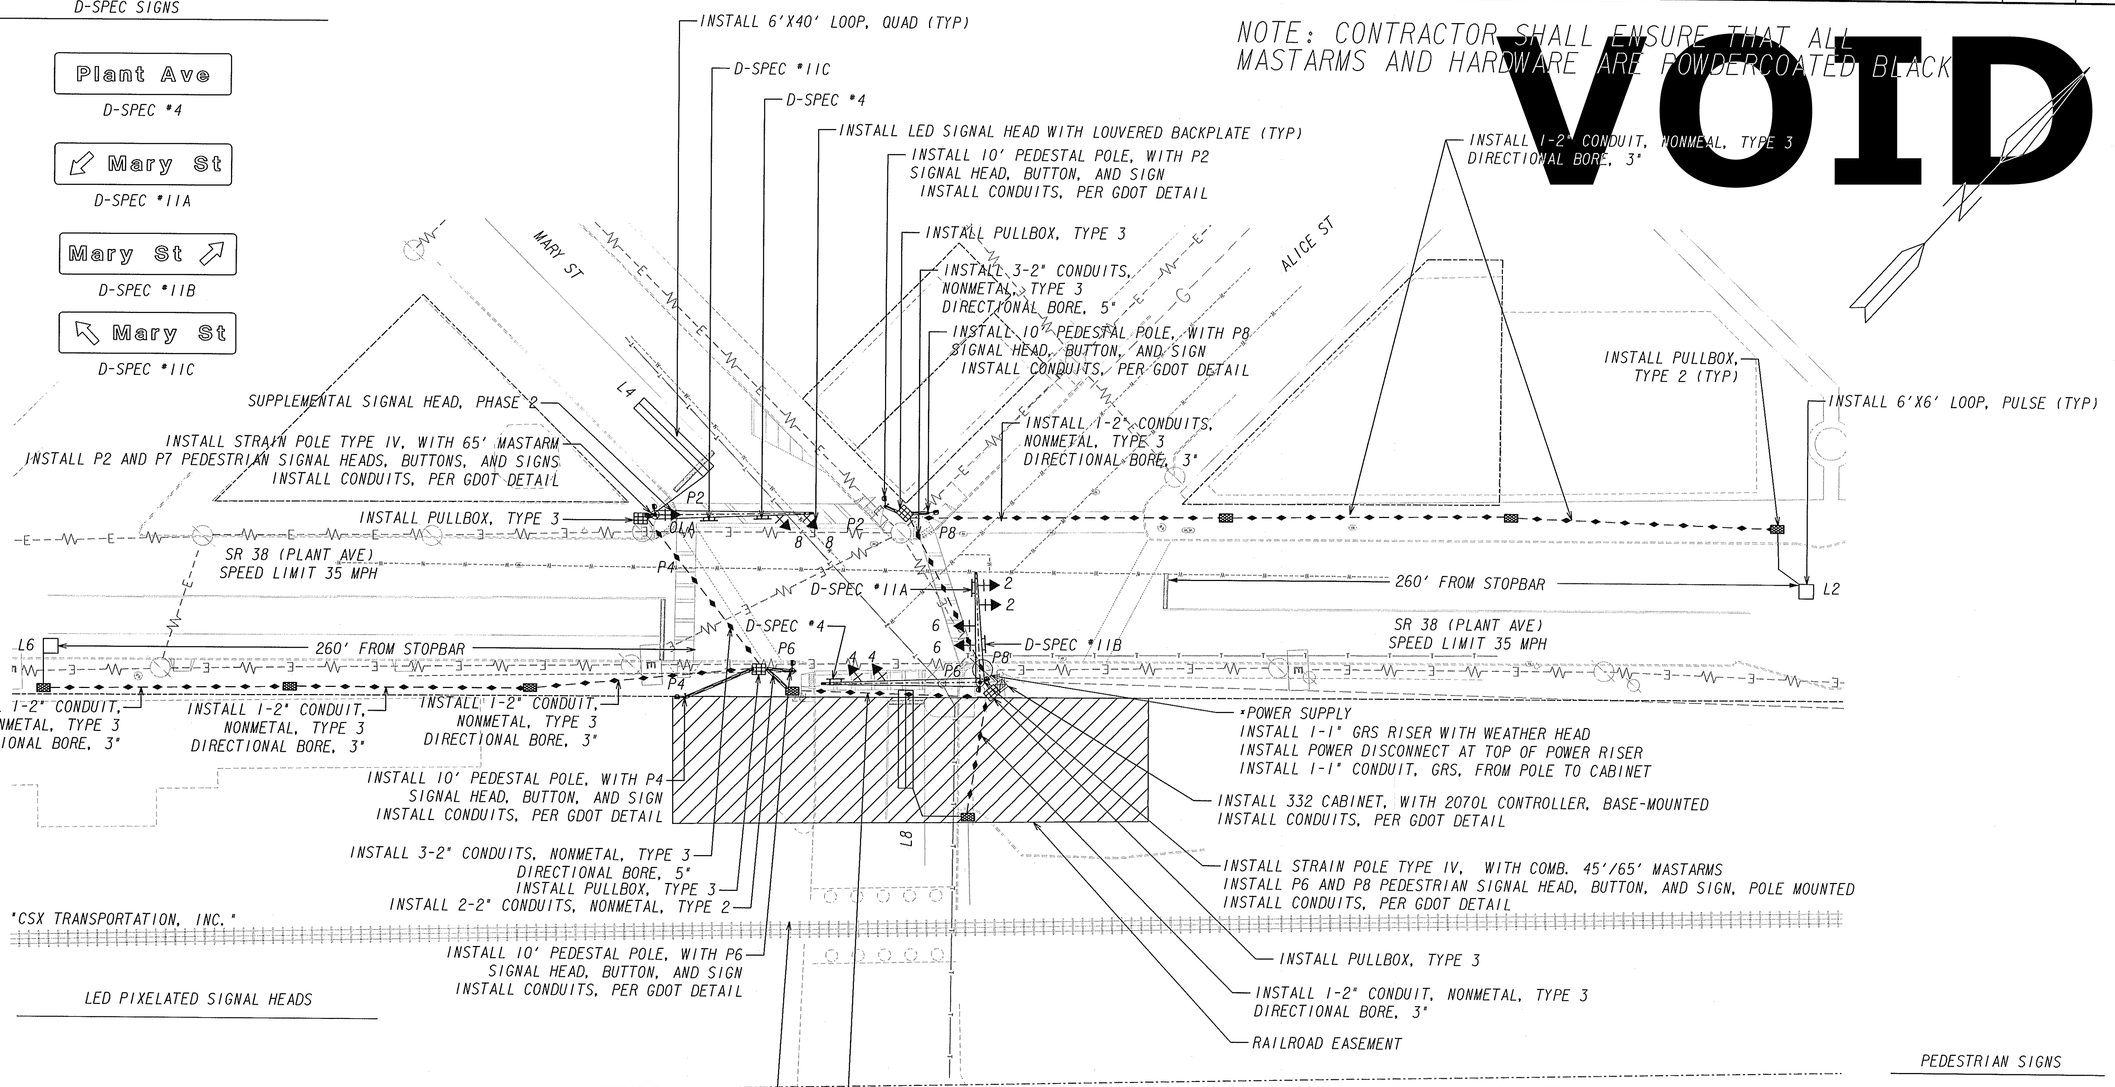

LED PIXELATED SIGNAL HEADS

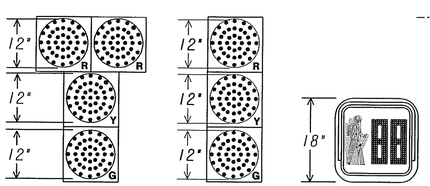

PHASING DIAGRAM

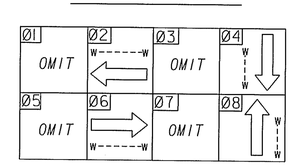

OLA=2+6

PEDESTRIAN SIGNS

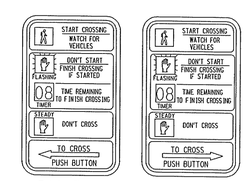

R10-3E(L) 9" X 15" R10-3E(R) 9" X 15"

INTERSECTION #7
PLANT AVE
@
ALICE ST

Stantec
3160 Main Street
Suite 100
Duluth, Georgia 30096
Phone: 770-813-0882
Fax: 770-813-0688

SCALE IN FEET
0 30 60 120

REVISION DATES

STATE OF GEORGIA
DEPARTMENT OF TRANSPORTATION
OFFICE: PROGRAM DELIVERY
SIGNAL PLANS
CONSTRUCTION AND INSTALLATION
0007406 8/07/12

DRAWING No. 27-28

GPLN