NOTE: CONTRACTOR SHALL ENSURE THAT ALL MASTARMS AND HARDWARE ARE POWDERCOATED BLACK

CONTRACTOR SHALL ENSURE THAT NO CONSTRUCTION ACTIVITY EFFECTS EXISTING MONUMENT SIGN ON SOUTHEAST CORNER OF INTERSECTION

VOID

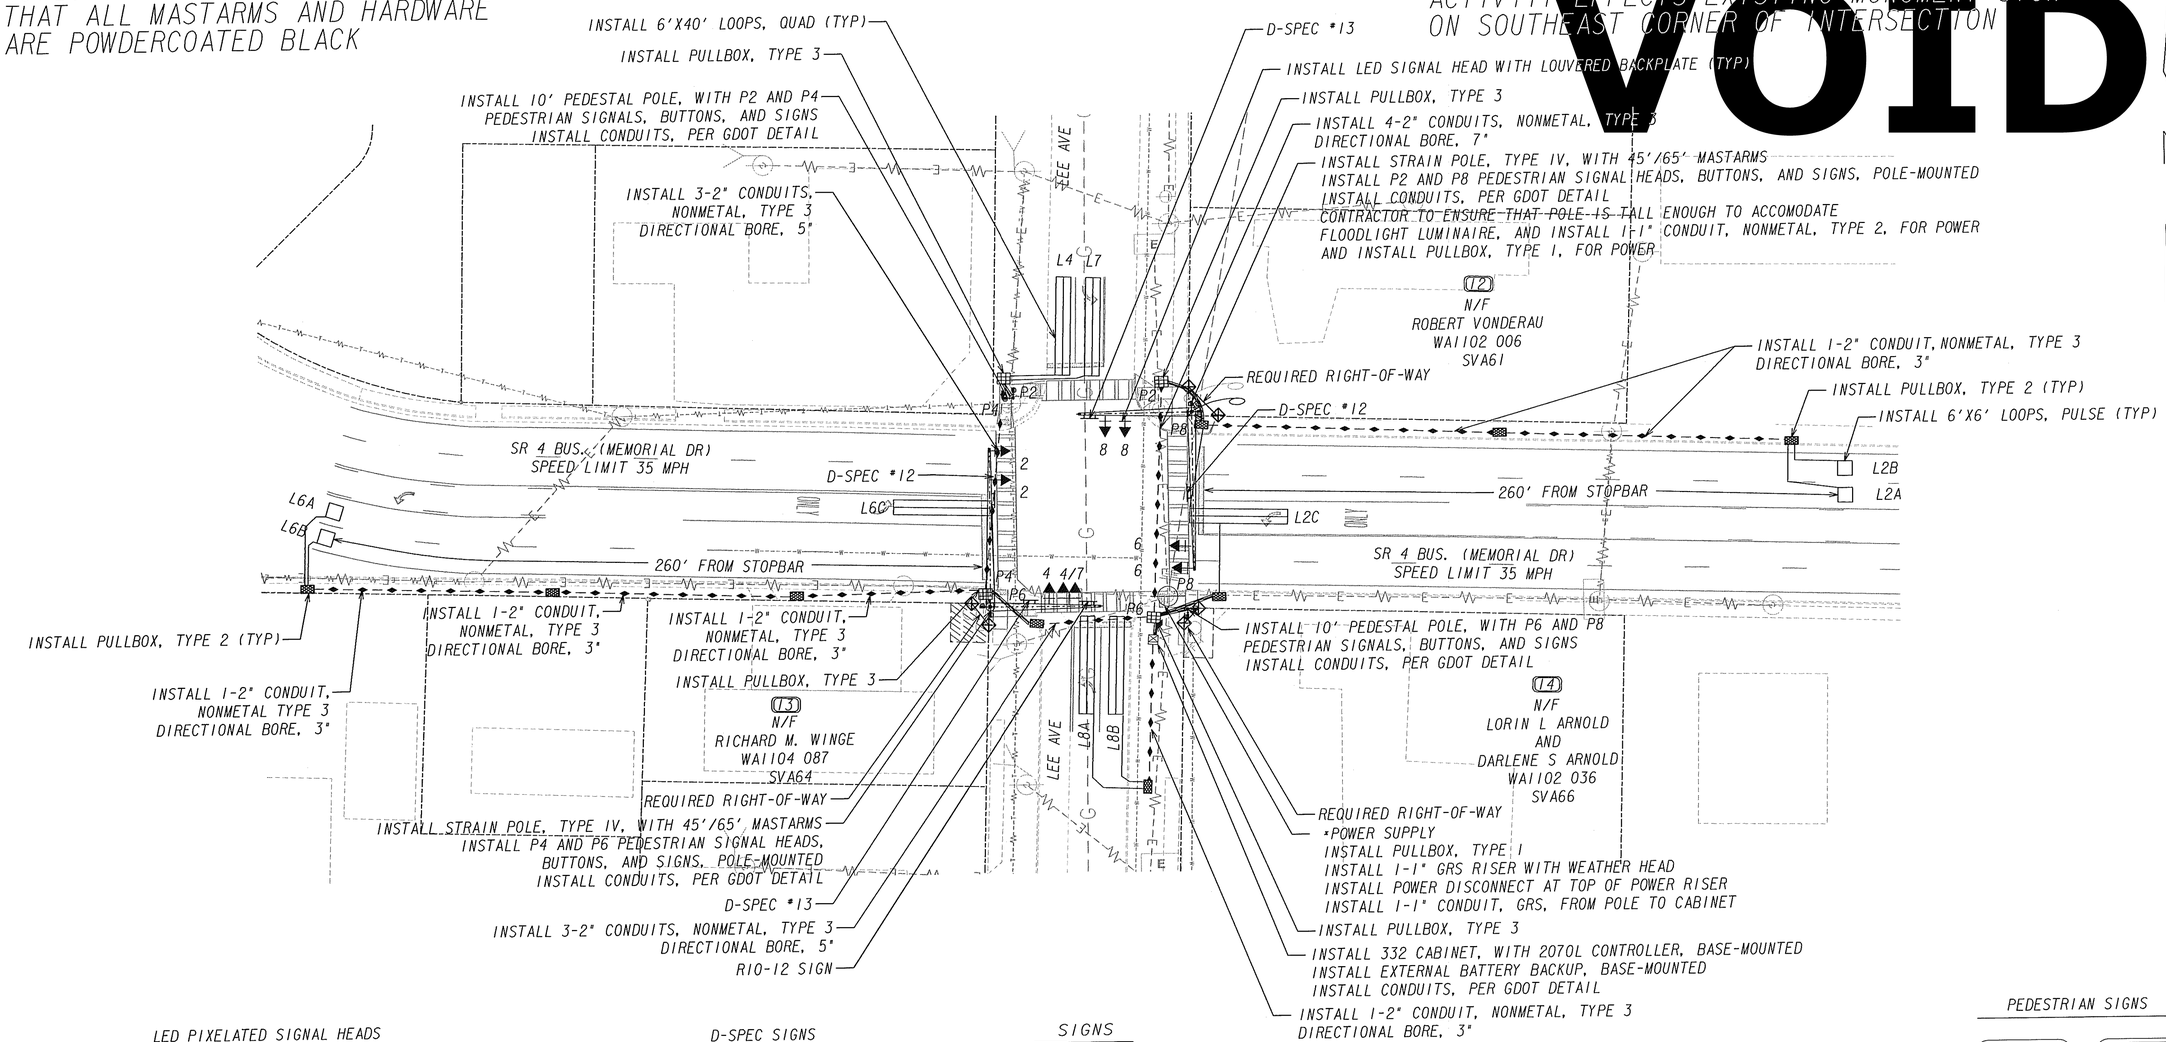

LED PIXELATED SIGNAL HEADS

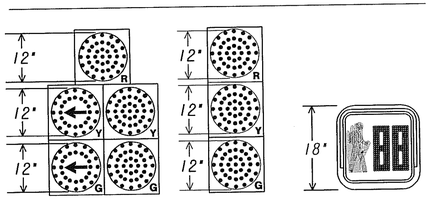

4/7 2, 4, 6, 8 P2, P4, P6, P8

D-SPEC SIGNS

Lee Ave
D-SPEC #12

Memorial Dr
D-SPEC #13

SIGNS

R10-12
24" X 30"

PHASING DIAGRAM

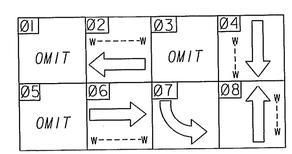

PEDESTRIAN SIGNS

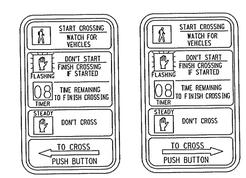

R10-3E(L) 9" X 15" R10-3E(R) 9" X 15"

INTERSECTION #8
SR 4 BUSINESS (MEMORIAL DR)
@
LEE AVE

Stantec
3160 Main Street
Suite 100
Duluth, Georgia 30096
Phone: 770-813-0882
Fax: 770-813-0688

SCALE IN FEET
0 30 60 120

REVISION DATES

STATE OF GEORGIA
DEPARTMENT OF TRANSPORTATION
OFFICE: PROGRAM DELIVERY
SIGNAL PLANS
CONSTRUCTION AND INSTALLATION
0007406 8/07/12
DRAWING No. 27-32

GPLN