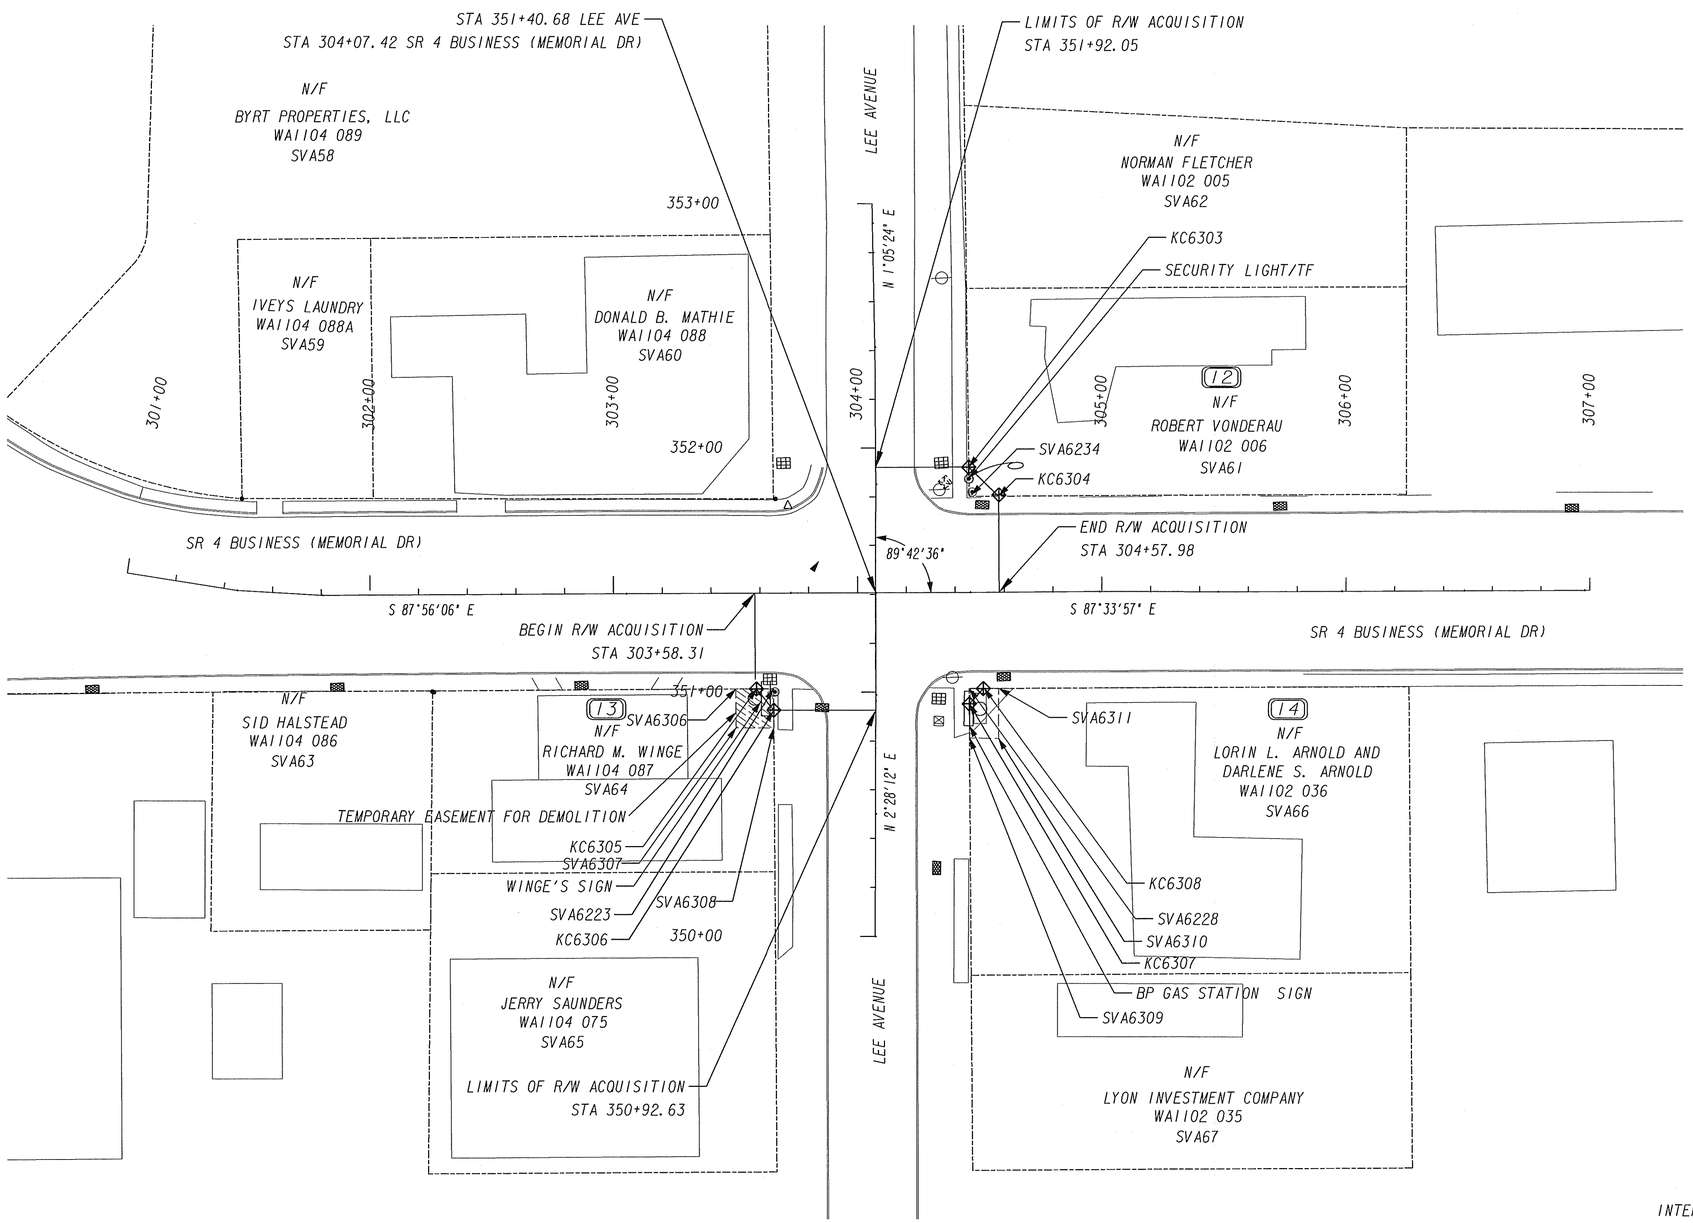

INTERSECTION #8

SR 4 BUSINESS (MEMORIAL DR) @ LEE AVE

PROPERTY AND EXISTING R/W LINE	BEGIN LIMIT OF ACCESS.....BLA
REQUIRED R/W LINE	END LIMIT OF ACCESS.....ELA
CONSTRUCTION LIMITS	LIMIT OF ACCESS
EASEMENT FOR CONSTR & MAINTENANCE OF SLOPES	REQ'D R/W & LIMIT OF ACCESS
EASEMENT FOR CONSTR OF SLOPES	
EASEMENT FOR CONSTR OF DRIVES	

3160 Main Street
Suite 100
Duluth, GA 30096
770-813-0882
Stantec

SCALE IN FEET
0 30 60 120

REVISION DATES	
04/19/2011	CALL OUT STORE SIGNS
10/17/2011	ADDED EASEMENT
11/08/2011	UPDATED PARCEL OWNER
04/04/2012	UPDATED PARCEL 14

STATE OF GEORGIA
DEPARTMENT OF TRANSPORTATION

RIGHT OF WAY PLAN

PROJECT NO.: CSSTP-0007-00 (406)
COUNTY: WARE
LAND LOT: 166
LAND DISTRICT: 8
GMD: 1231
DATE: 2/11/11

GPLN