DATE$$$	63590-0008	g:\trf\63590_all\63590-0008\dgn\007408RW04.dgn	STATE	PROJECT NUMBER	SHEET NO.	TOTAL SHEETS
jlangley	AGMENG.tbl	GRWPLN	GA	CSSTP-0007-00(408)	4	9

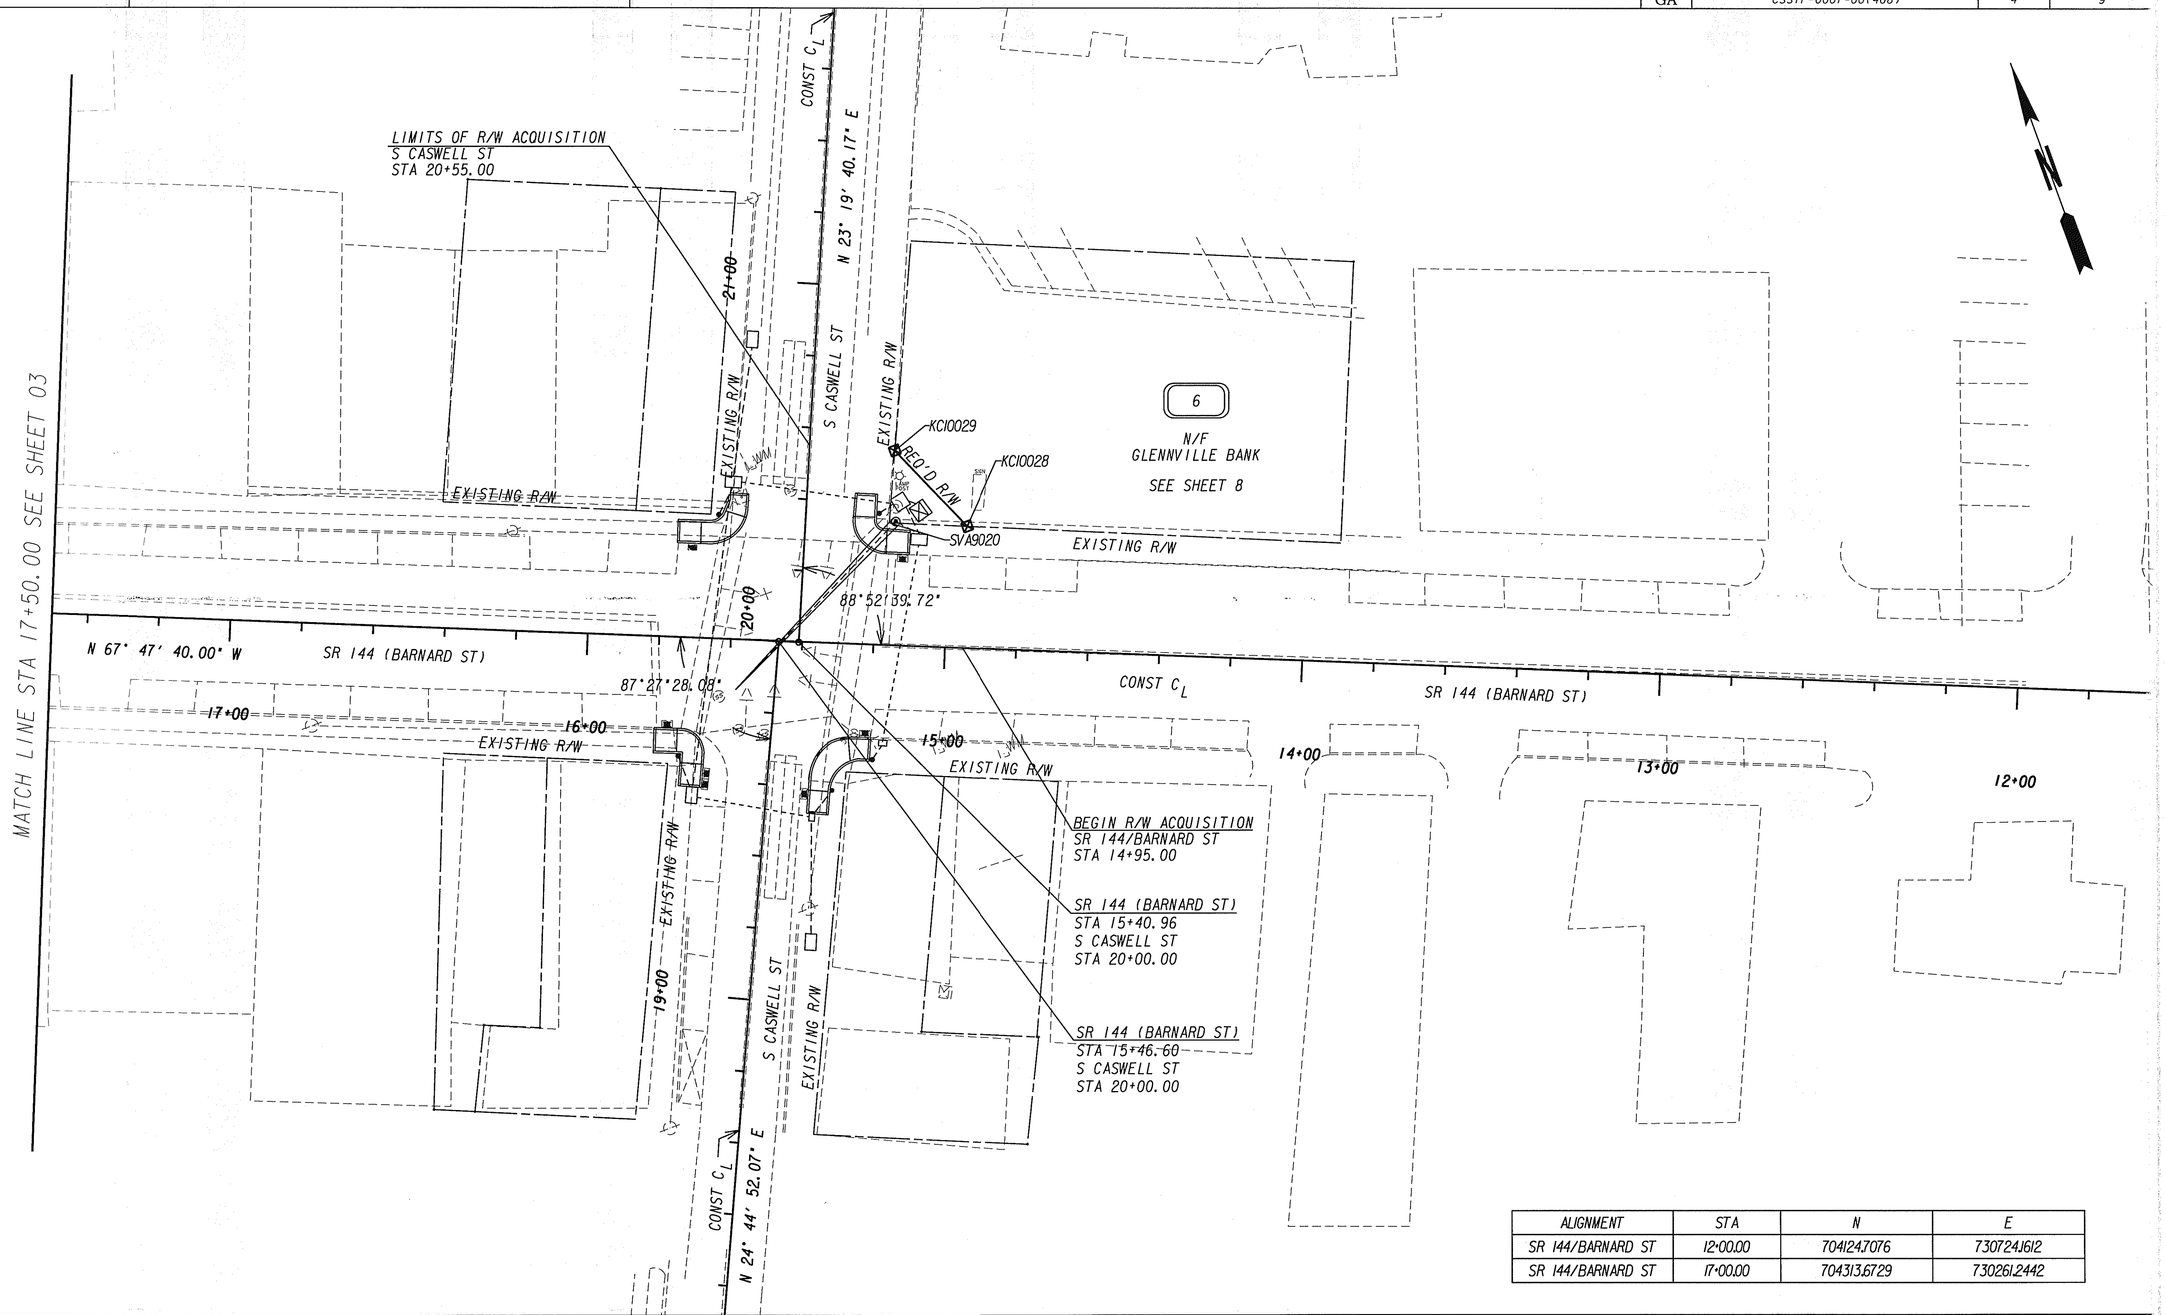

ALIGNMENT	STA	N	E
SR 144/BARNARD ST	12+00.00	704124.7076	730724.1612
SR 144/BARNARD ST	17+00.00	704313.6729	730261.2442

PROPERTY AND EXISTING R/W LINE
REQUIRED R/W LINE
CONSTRUCTION LIMITS
EASEMENT FOR CONSTR & MAINTENANCE OF SLOPES
EASEMENT FOR CONSTR OF SLOPES
EASEMENT FOR CONSTR OF DRIVES

BEGIN LIMIT OF ACCESS.....BLA
END LIMIT OF ACCESS.....ELA
LIMIT OF ACCESS
REQ'D R/W & LIMIT OF ACCESS

SCALE IN FEET
0 20 40 80

ARCADIS

DATE	REVISIONS	DATE	REVISIONS
05/14/2010	PAR 6 OWNER NAME MODIFIED		
05/26/2010	LAMP POST SPOTTED PAR 6		

STATE OF GEORGIA
DEPARTMENT OF TRANSPORTATION

RIGHT OF WAY MAP

PROJECT NO: CSSTP-0007-00(408)
COUNTY: TATTNALL, LIBERTY
LAND LOT NO:
LAND DISTRICT:
GMD 17, 1432
DATE 11-04-09 SH 4 OF 9

3/1/2007