COUNTY	PROJECT NUMBER	SHEET NO.	TOTAL SHEETS
LIBERTY	CSSTP-0007-00(408)	34	82

PEDESTRIAN SIGNS

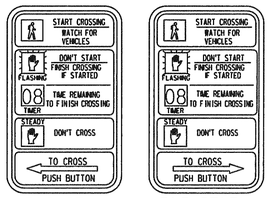

R10-3E(L) 9" X 15" R10-3E(R) 9" X 15"

LED PIXELATED SIGNAL

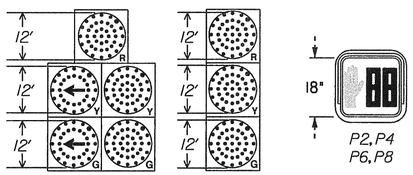

PHASING DIAGRAM

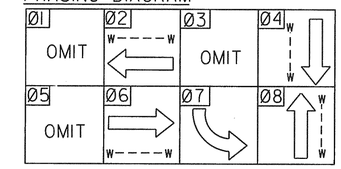

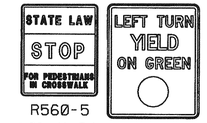

R560-5 18" X 24" R10-12 24" X 30"

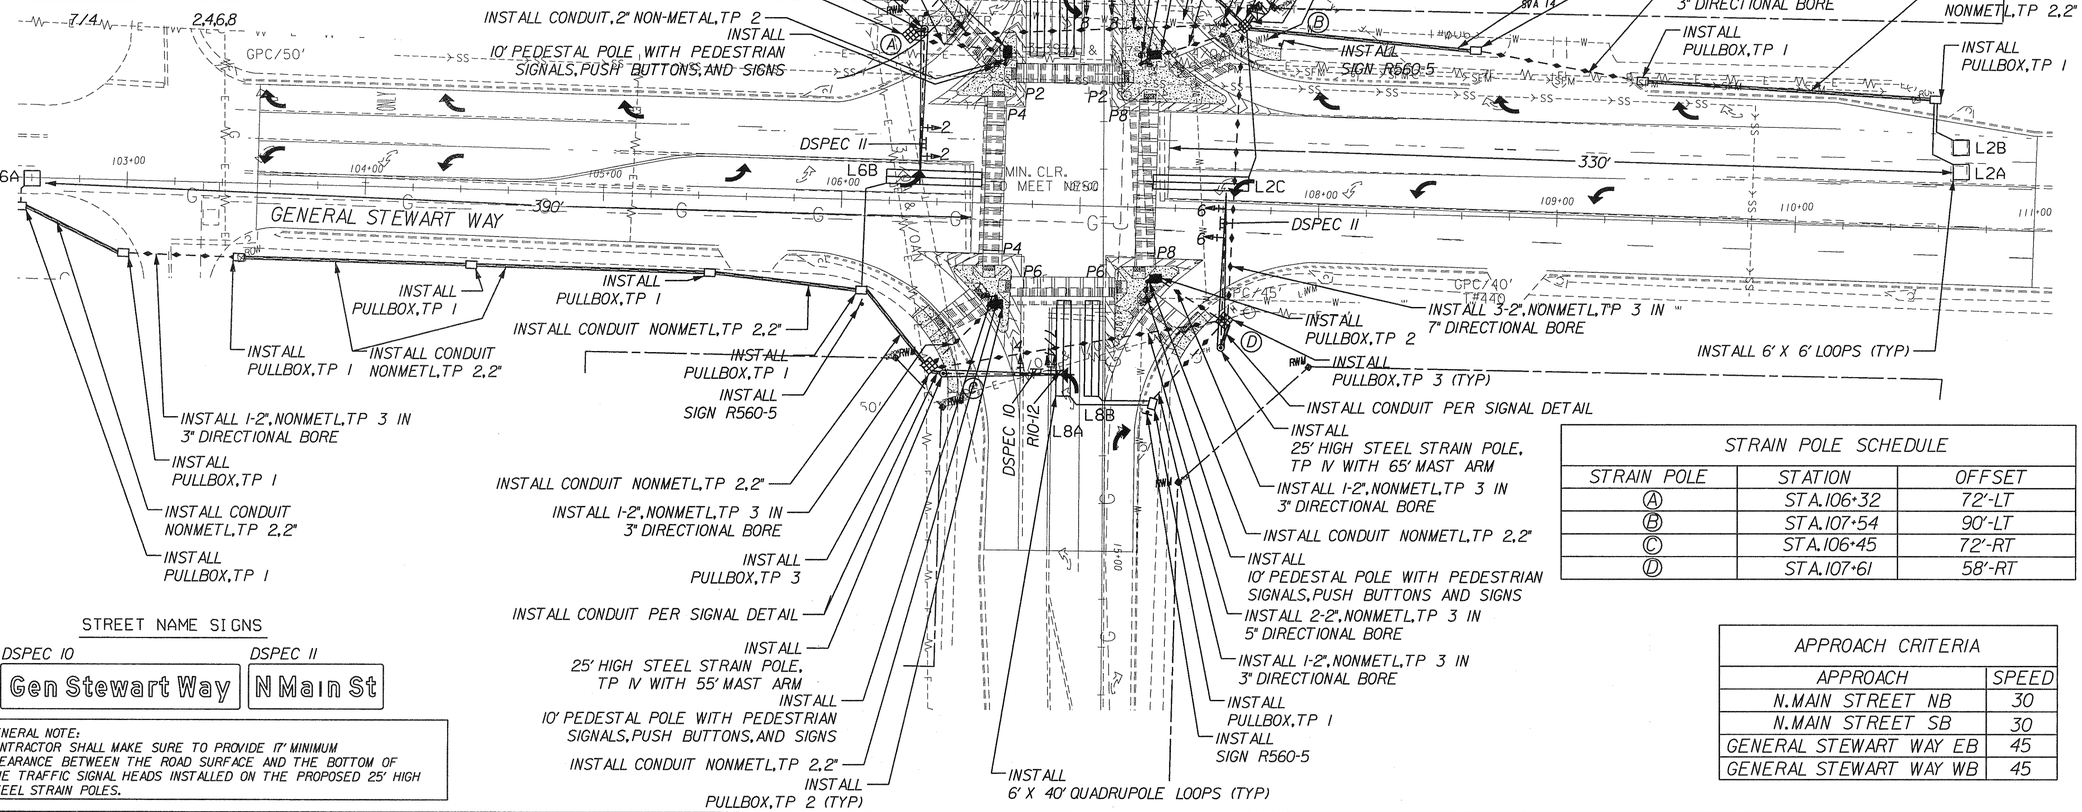
N
N MAIN ST
DSPEC 10
GENERAL STEWART WAY
GPC/50'
GPC/40'
GPC/45'
DSPEC 11
DSPEC 10
R10-12
MIN. CLR. MEET NESC
330'
390'
L6A
L6B
L4
L7
L8A
L8B
L2A
L2B
L2C
103+00
104+00
105+00
106+00
108+00
109+00
110+00
111+00
INSTALL 10' PEDESTAL POLE WITH PEDESTRIAN SIGNALS, PUSH BUTTONS, AND SIGNS
INSTALL PULLBOX, TP 1 (TYP)
INSTALL 1-2", NONMETL, TP 3 IN 3" DIRECTIONAL BORE
INSTALL SIGN R560-5
INSTALL PULLBOX, TP 2
INSTALL 2-2", NONMETL, TP 3 IN 5" DIRECTIONAL BORE
INSTALL 1-2", NONMETL, TP 3 IN 3" DIRECTIONAL BORE
INSTALL 25' HIGH STEEL STRAIN POLE, TP IV WITH 65' MAST ARM
INSTALL CONDUIT PER SIGNAL DETAIL
INSTALL PULLBOX, TP 3
INSTALL CONDUIT, 2" NON-METAL, TP 2
INSTALL 10' PEDESTAL POLE WITH PEDESTRIAN SIGNALS, PUSH BUTTONS, AND SIGNS
INSTALL CONDUIT NONMETL, TP 2.2"
INSTALL PULLBOX, TP 2
INSTALL 2-2", NONMETL, TP 3 IN 5" DIRECTIONAL BORE
INSTALL 1-2", NONMETL, TP 3 IN 3" DIRECTIONAL BORE
INSTALL 25' HIGH STEEL STRAIN POLE, TP IV WITH 60' MAST ARM
RELOCATE EXISTING WATER METER, INCL BOX
INSTALL CONDUIT NONMETL, TP 2.2"
INSTALL PULLBOX, TP 3
INSTALL 332 CABINET WITH BASE AND 2070L CONTROLLER
INSTALL CONDUIT PER SIGNAL DETAIL NONMETL, TP 2,3@2 IN AND RIGID, 1 IN
RELOCATE EXISTING WATER METER, INCL BOX
INSTALL CONDUIT NONMETL, TP 2.2"
INSTALL PULLBOX, TP 1
INSTALL 1-2", NONMETL, TP 3 IN 3" DIRECTIONAL BORE
INSTALL CONDUIT NONMETL, TP 2.2"
INSTALL PULLBOX, TP 1
INSTALL SIGN R560-5
INSTALL PULLBOX, TP 1
INSTALL 6' X 6' LOOPS (TYP)
INSTALL 3-2", NONMETL, TP 3 IN 7" DIRECTIONAL BORE
INSTALL PULLBOX, TP 2
INSTALL PULLBOX, TP 3 (TYP)
INSTALL CONDUIT PER SIGNAL DETAIL
INSTALL 25' HIGH STEEL STRAIN POLE, TP IV WITH 65' MAST ARM
INSTALL 1-2", NONMETL, TP 3 IN 3" DIRECTIONAL BORE
INSTALL CONDUIT NONMETL, TP 2.2"
INSTALL 10' PEDESTAL POLE WITH PEDESTRIAN SIGNALS, PUSH BUTTONS AND SIGNS
INSTALL 2-2", NONMETL, TP 3 IN 5" DIRECTIONAL BORE
INSTALL 1-2", NONMETL, TP 3 IN 3" DIRECTIONAL BORE
INSTALL PULLBOX, TP 1
INSTALL SIGN R560-5
INSTALL 6' X 40' QUADRUPOLE LOOPS (TYP)
INSTALL PULLBOX, TP 2 (TYP)
INSTALL CONDUIT NONMETL, TP 2.2"
INSTALL 10' PEDESTAL POLE WITH PEDESTRIAN SIGNALS, PUSH BUTTONS, AND SIGNS
INSTALL 25' HIGH STEEL STRAIN POLE, TP IV WITH 55' MAST ARM
INSTALL CONDUIT PER SIGNAL DETAIL
INSTALL PULLBOX, TP 3
INSTALL 1-2", NONMETL, TP 3 IN 3" DIRECTIONAL BORE
INSTALL CONDUIT NONMETL, TP 2.2"
INSTALL PULLBOX, TP 1
INSTALL 1-2", NONMETL, TP 3 IN 3" DIRECTIONAL BORE
INSTALL CONDUIT NONMETL, TP 2.2"
INSTALL PULLBOX, TP 1
INSTALL PULLBOX, TP 1
INSTALL CONDUIT NONMETL, TP 2.2"
INSTALL PULLBOX, TP 1
INSTALL 1-2", NONMETL, TP 3 IN 3" DIRECTIONAL BORE