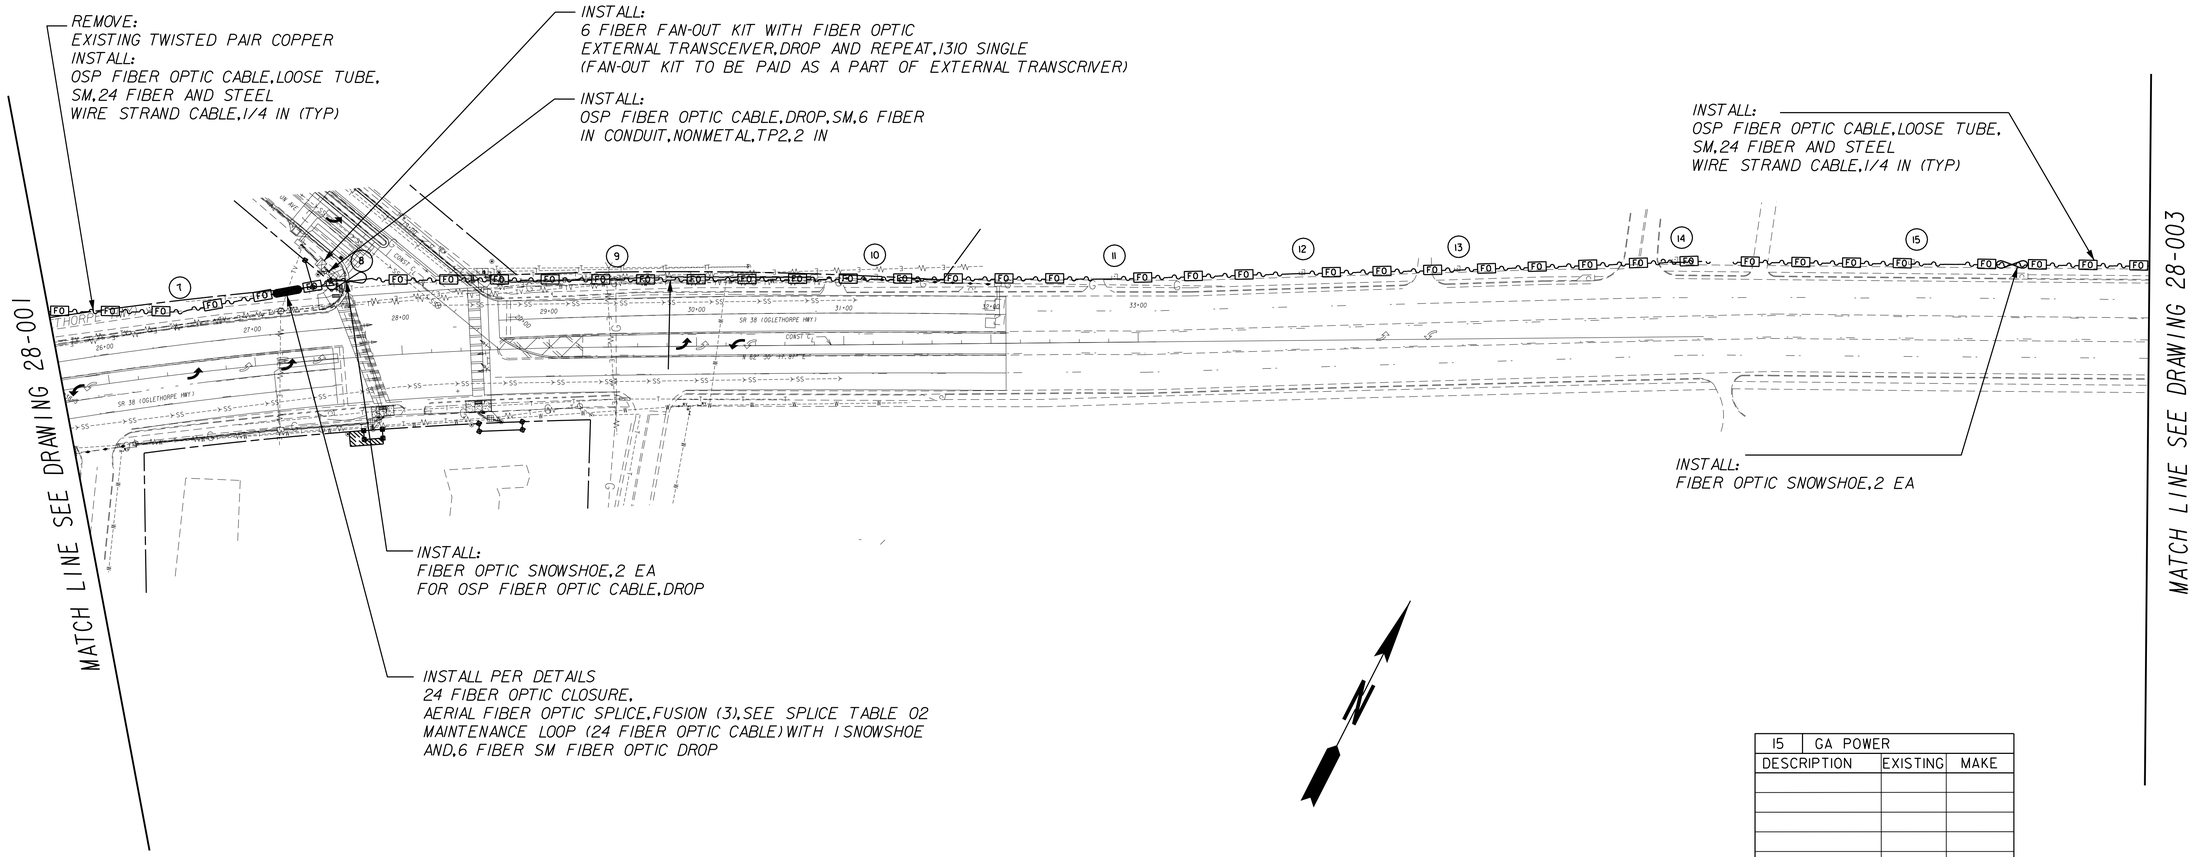

15 GA POWER		
DESCRIPTION	EXISTING	MAKE
POWER	30'+	
COMM	22'9"	
ATTACH AT		23'9"

07 GA POWER (RR0789)			08 SIGNAL POLE			09 GA POWER (C2678)			10 GA POWER (2633)			11 GA POWER			12 GA POWER (C1569)			13 GA POWER			14 GA POWER (C1565)		
DESCRIPTION	EXISTING	MAKE	DESCRIPTION	EXISTING	MAKE	DESCRIPTION	EXISTING	MAKE	DESCRIPTION	EXISTING	MAKE	DESCRIPTION	EXISTING	MAKE	DESCRIPTION	EXISTING	MAKE	DESCRIPTION	EXISTING	MAKE	DESCRIPTION	EXISTING	MAKE
POWER	28'3"																						
POWER	27'3"																						
WEATHERHEAD	25'6"								NEUTRAL	30'+													
BRACKET(S)	23'5"		WEATHERHEAD(B)	23'2"					POLE RISER(S)	28'7"											NEUTRAL	30'+	
GDOT COPPER	22'7"		WEATHERHEAD(S)	21'10"					TRANSFORMER(B)	28'4"					NEUTRAL	30'+					POWER	29'0"	
SPAN WIRE	22'1"		GUY(B)	21'10"					WEATHERHEAD	26'2"		NEUTRAL	30'+		POWER	28'0"					SPAN WIRE	27'2"	
GUY(B)	22'1"		WEATHERHEAD(S)	21'8"		GUY(B)	28'5"		BRACKET(S)	25'1"		POWER	27'3"		WEATHERHEAD	23'9"		NEUTRAL	30'+		WEATHERHEAD	23'8"	
COMM	22'1"		GDOT COPPER	21'6"		LOOP WIRE	23'3"		LOOP WIRE	21'9"	22'6"	TRANSFORMER	25'9"		BRACKET(S)	22'10"		POWER	27'6"		BRACKET(S)	22'8"	
GUY(B)	22'1"		WEATHERHEAD(S)	21'1"		GUY(B)	21'6"		COMM	20'6"		SPAN WIRE	24'8"		COMM	20'8"		LUMINAIRE(S)	24'5"		COMM	21'5"	
RECEPTACLE	15'5"		PED HEAD	8'6"		COMM	20'6"		RECEPTACLE	15'10"		COMM	21'0"		RECEPTACLE(B)	13'10"		COMM	22'8"		RECEPTACLE(S)	13'4"	
ATTACH AT			ATTACH AT			ATTACH AT		21'6"	ATTACH AT		21'6"	ATTACH AT		22'0"	ATTACH AT		21'8"	ATTACH AT		23'8"	ATTACH AT		22'5"

ARCADIS

SCALE IN FEET
0 50 100 200

GEORGIA
DEPARTMENT OF TRANSPORTATION

DESIGNED BY: SM | CHECKED BY: AK | DATE:
REVIEWED BY: DT | DATE:

REVISION DATES

STATE OF GEORGIA
DEPARTMENT OF TRANSPORTATION
OFFICE: TRAFFIC OPERATIONS

ATMS PLANS

INTERCONNECT PLAN

DRAWING No. 28-002

GPLN