STATE	PROJECT NUMBER	SHEET NO.	TOTAL SHEETS
GA	CSSTP-0007-00(415)	19	145

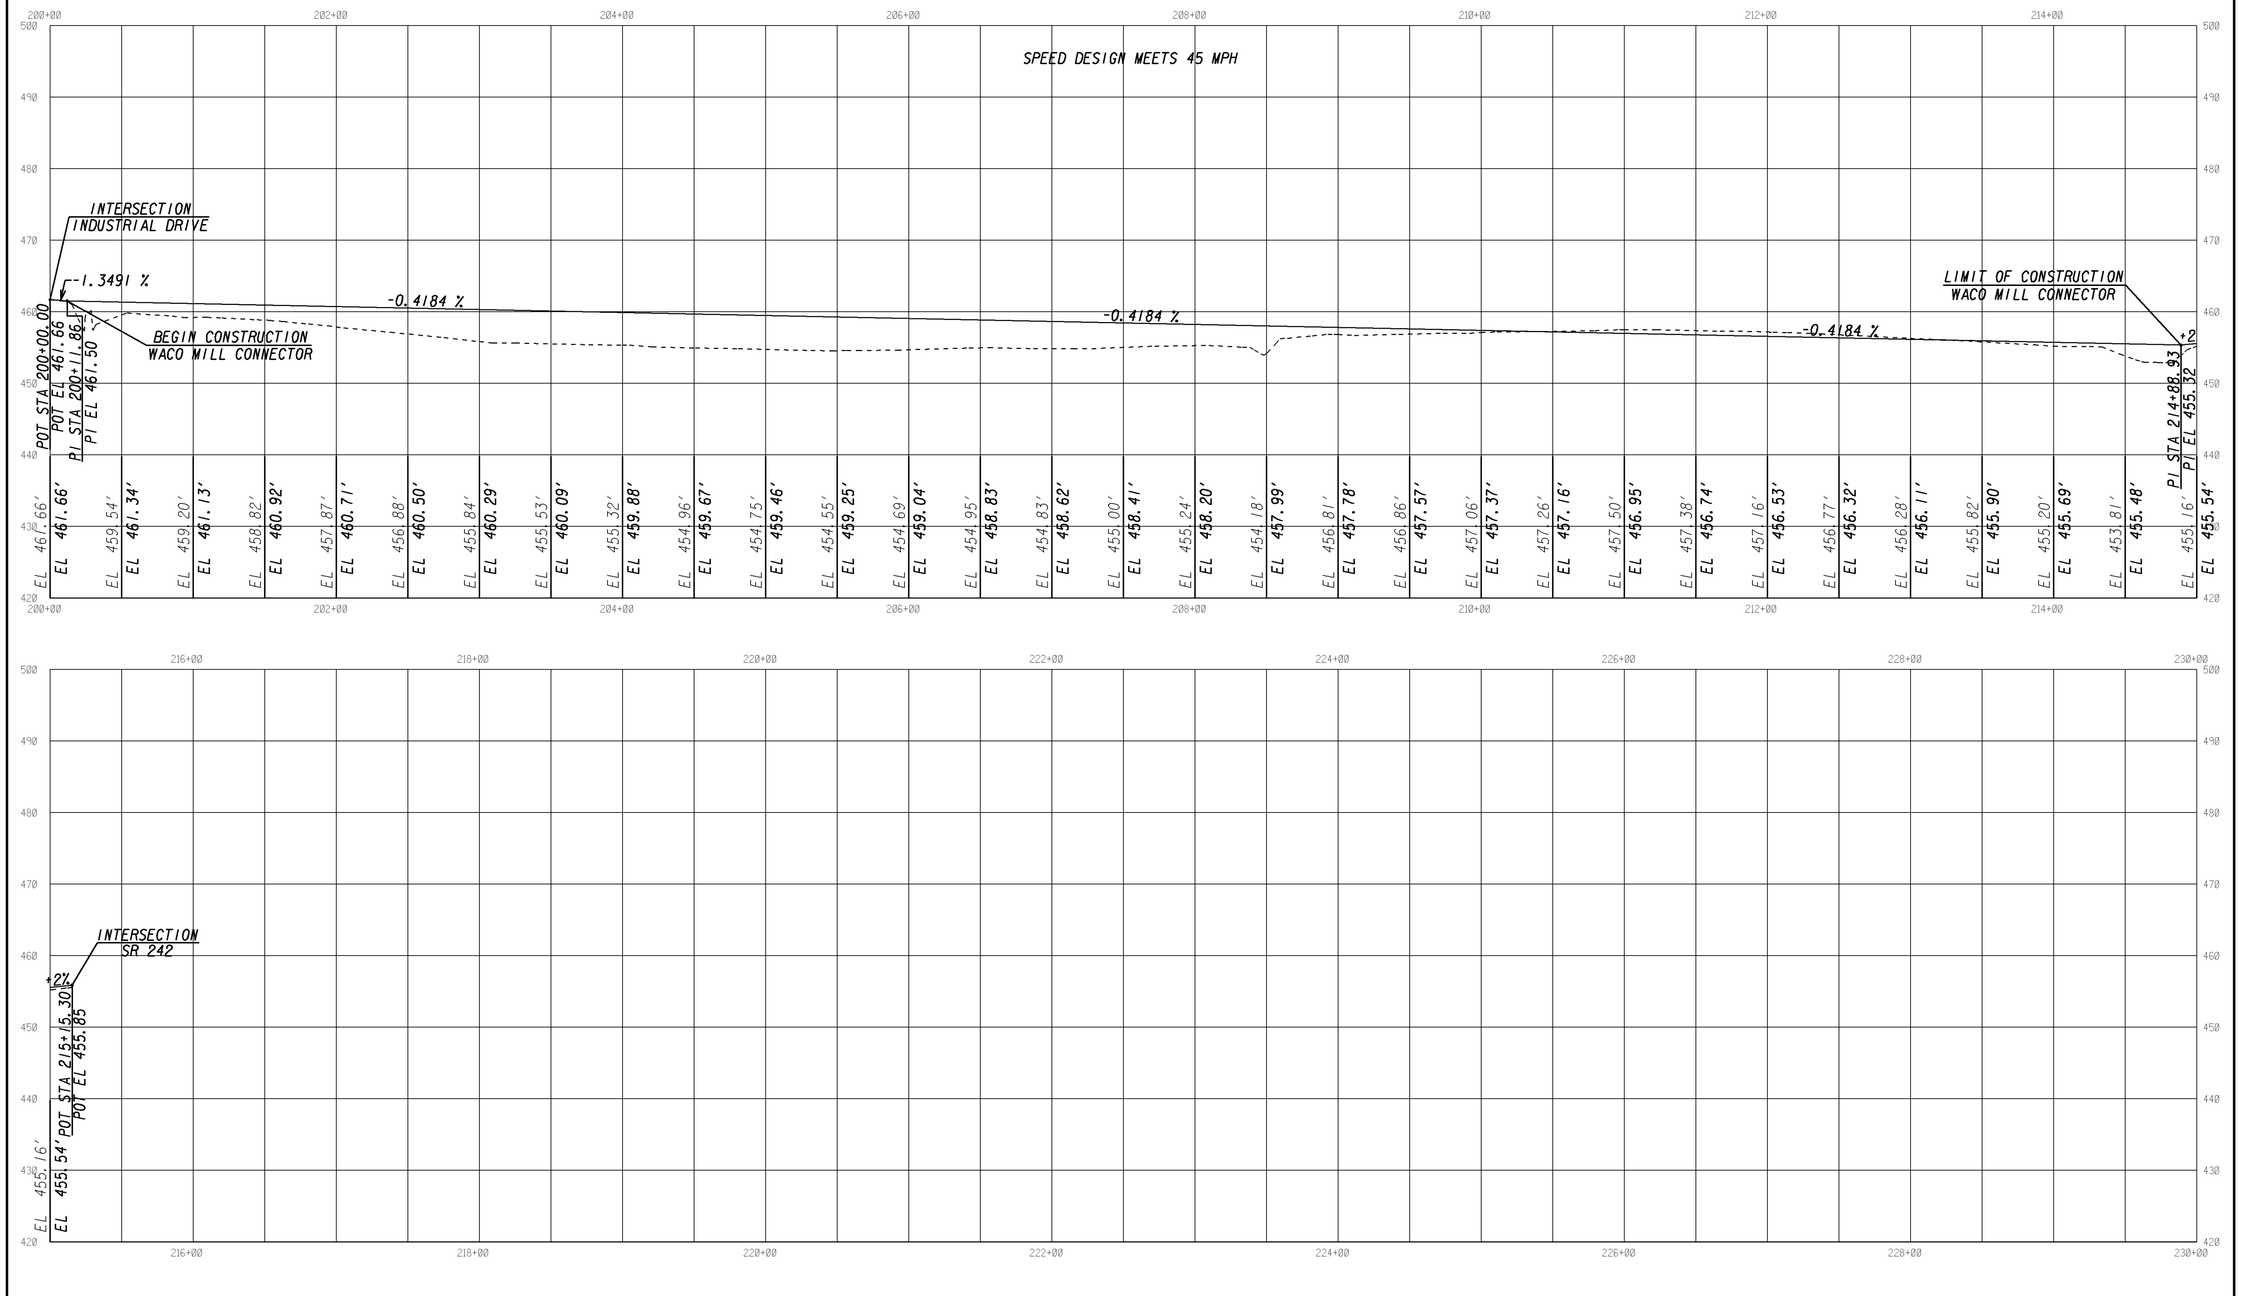

GEORGIA
DEPARTMENT OF TRANSPORTATION

SCALE: H:1'=50' V:1'=10'

REVISION DATES

STATE OF GEORGIA
DEPARTMENT OF TRANSPORTATION
OFFICE: D2 DESIGN

CROSSROAD PROFILE

WACO MILL CONNECTOR

DRAWING No. 16-001

3/1/2007 GR2EDG