8/9/2012 Thu Aug 09 10:37:46 2012	\\Gdot-dsn1\GOCFG\resources\Gdot2007_Klp.TBL	C:\dgn\0007415-Waco Mill\WACOMILLPROF.DGN	STATE	PROJECT NUMBER	SHEET NO.	TOTAL SHEETS
Jonmoore			GA	CSSTP-0007-00(415)	20	145

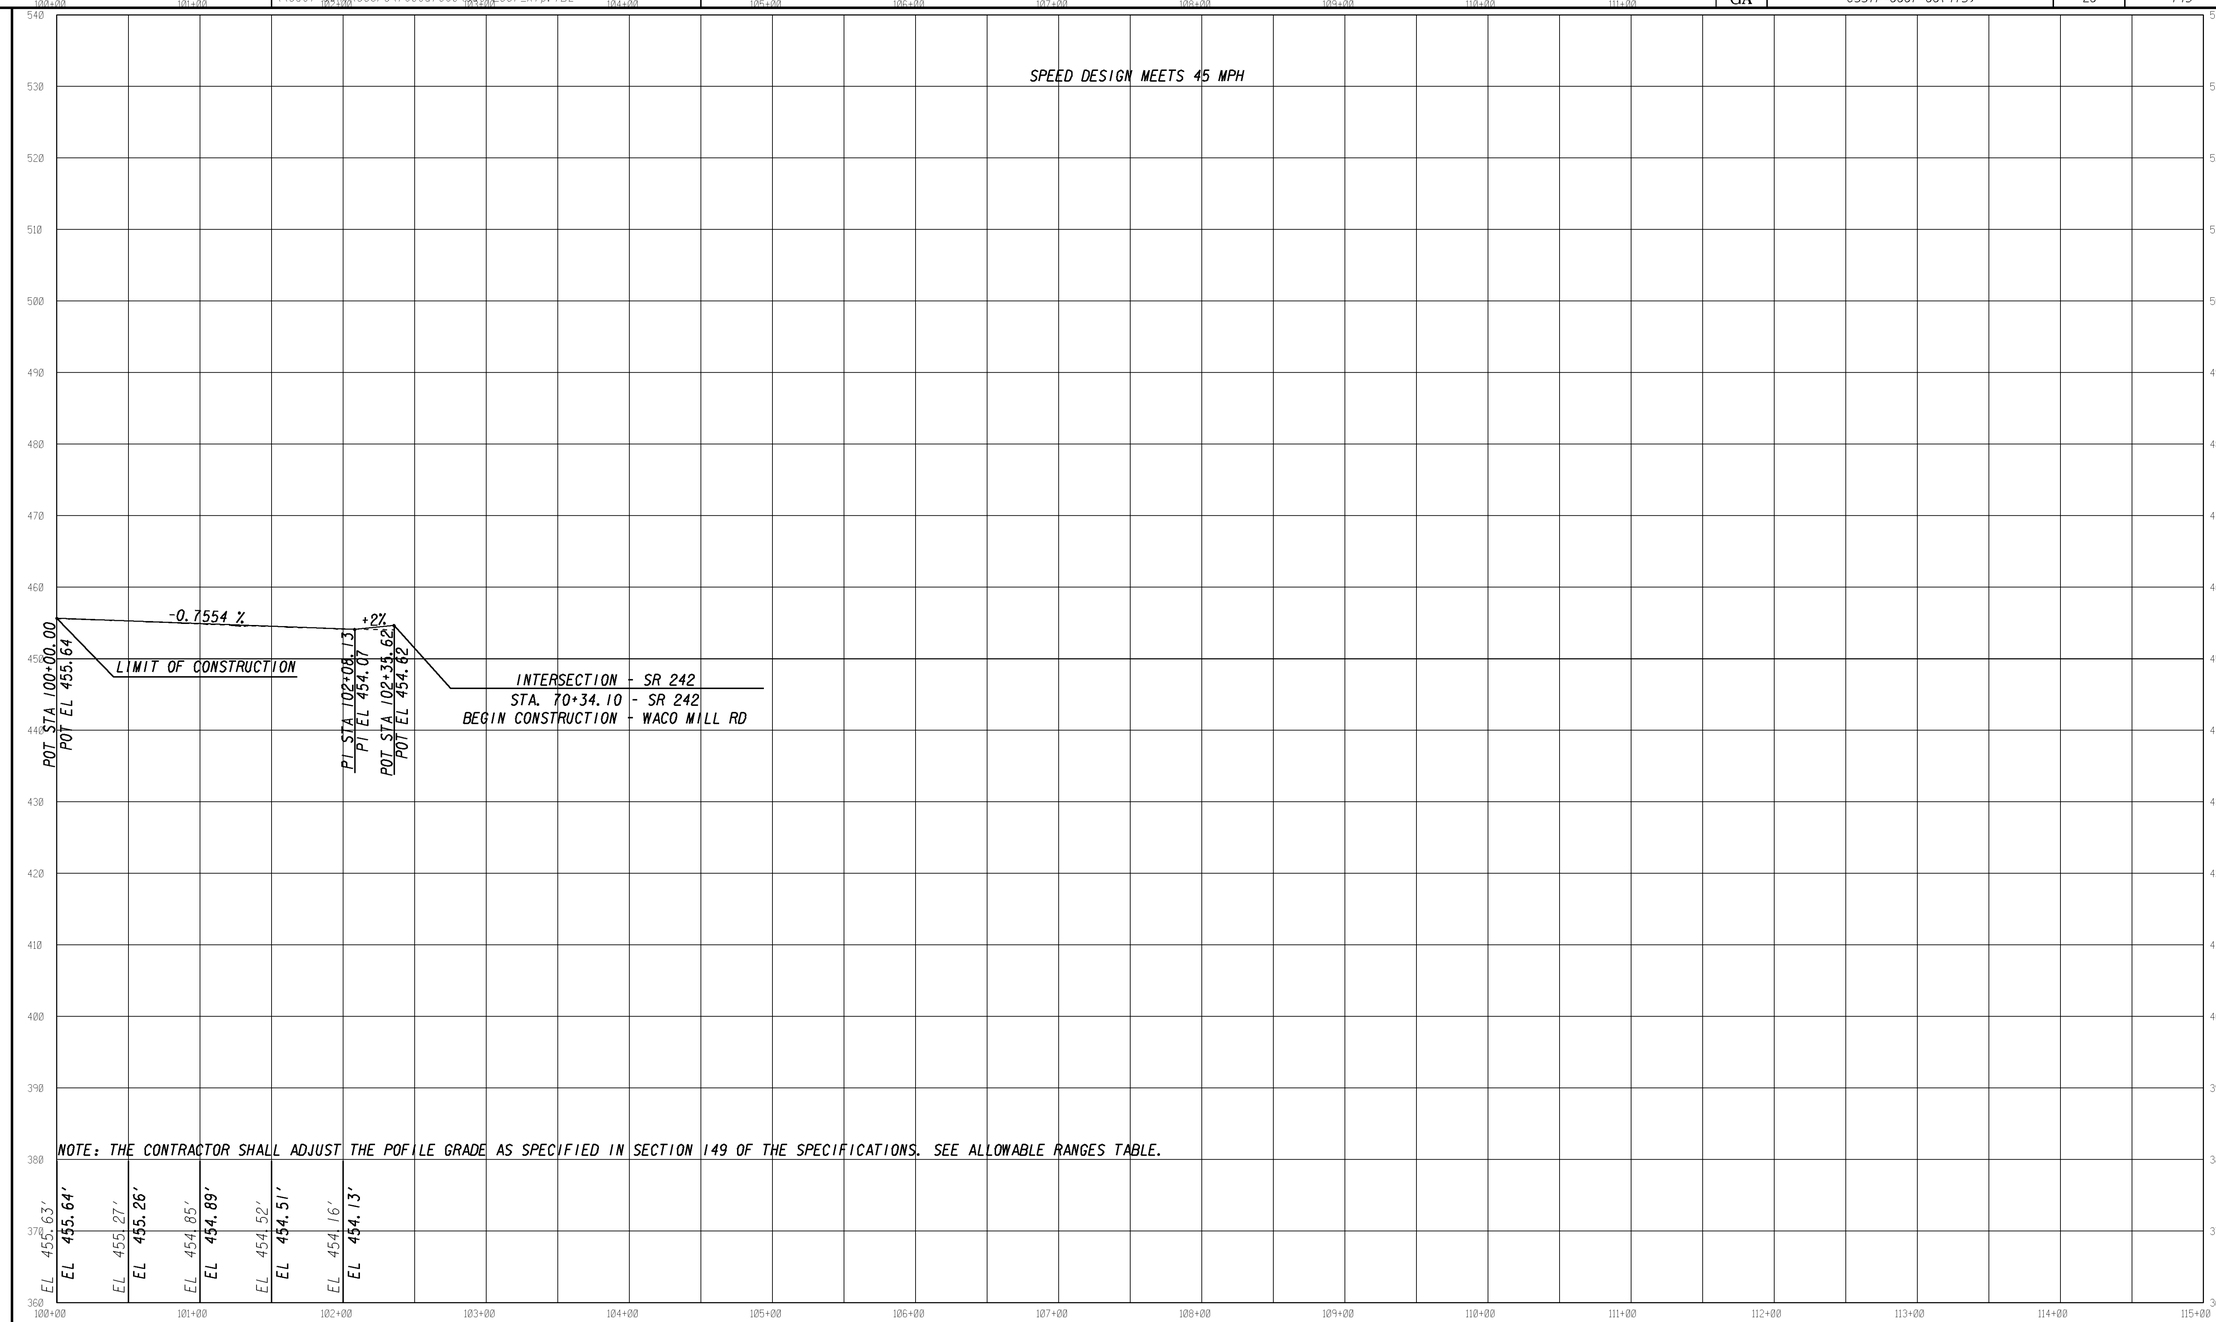

GEORGIA
DEPARTMENT OF TRANSPORTATION

SCALE: H:1'=50'
V:1'=10'

REVISION DATES

STATE OF GEORGIA
DEPARTMENT OF TRANSPORTATION
OFFICE: D2 DESIGN

CROSSROAD PROFILE

WACO MILL RD.

DRAWING No. 16-002

3/1/2007 GRIEDG