STATE	PROJECT NUMBER	SHEET NO.	TOTAL SHEETS
GA	CSSTP-0007-00(415)	21	145

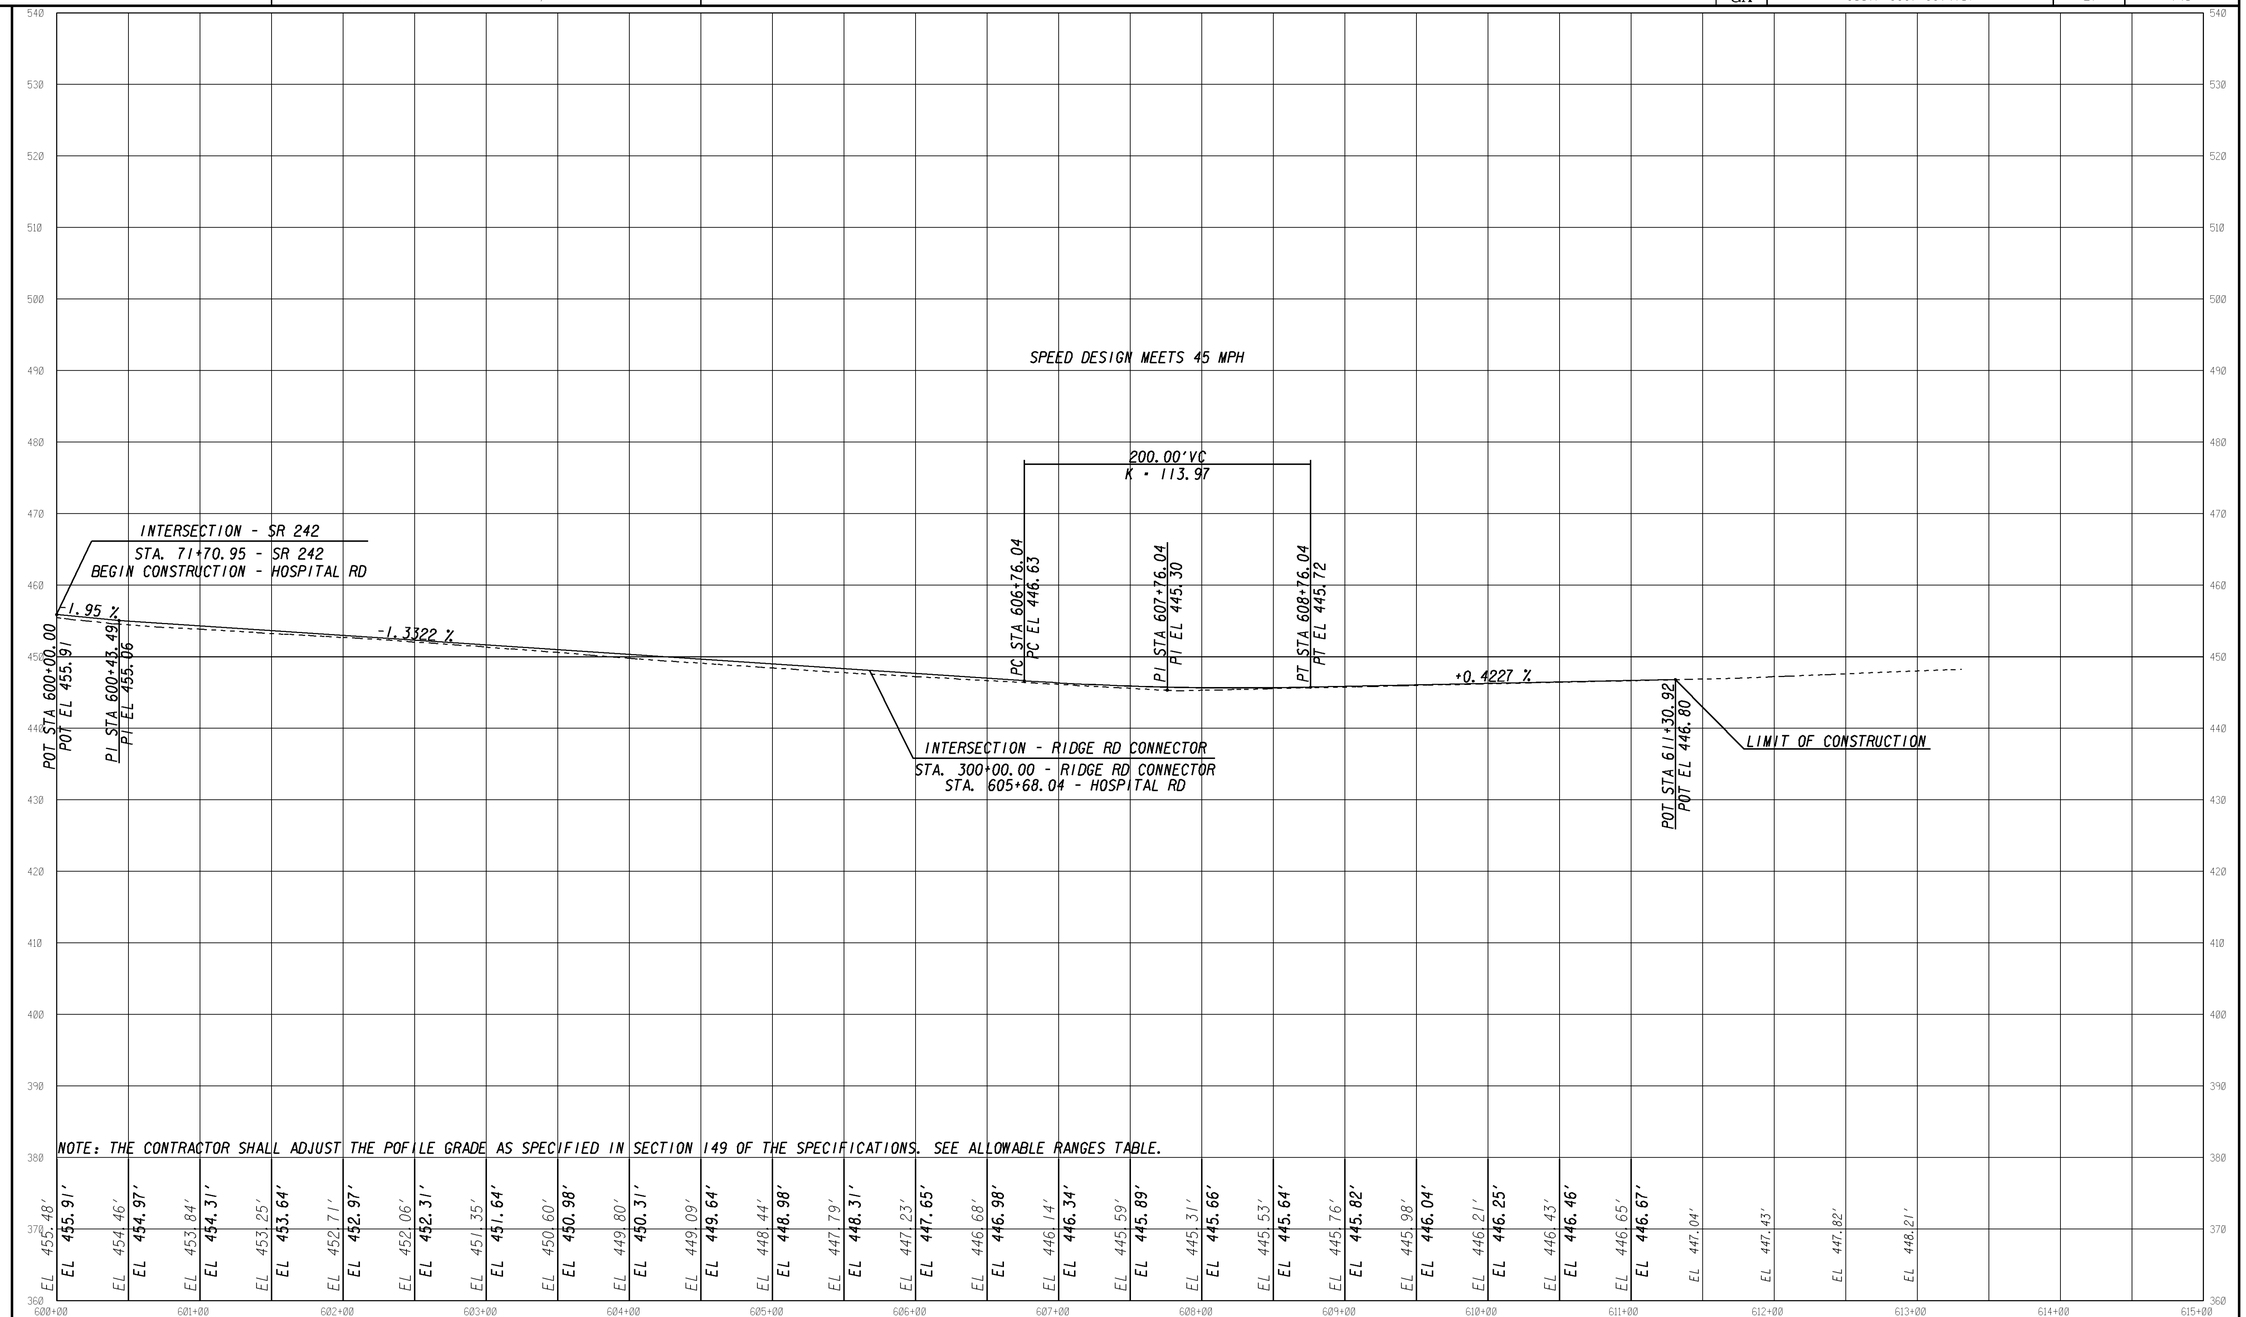

GEORGIA
DEPARTMENT OF TRANSPORTATION

SCALE: H: 1" = 50'
V: 1" = 10'

REVISION DATES

STATE OF GEORGIA
DEPARTMENT OF TRANSPORTATION
OFFICE: D2 TENNILLE

CROSSROAD PROFILE

HOSPITAL RD.

DRAWING No. 16-003

3/1/2007 GRIEDG