8/9/2012 Thu Aug 09 10:34:02 2012
jonmoore
\\Gdot-dsn1\GOCFG\resources\Gdot2007_Kip.TBL
C:\dgn\0007415-Waco Mill\sr242XSEC.dgn

STATE	PROJECT NUMBER	SHEET NO.	TOTAL SHEETS
GA	CSSTP-0007-00(415)	39	145

VOID

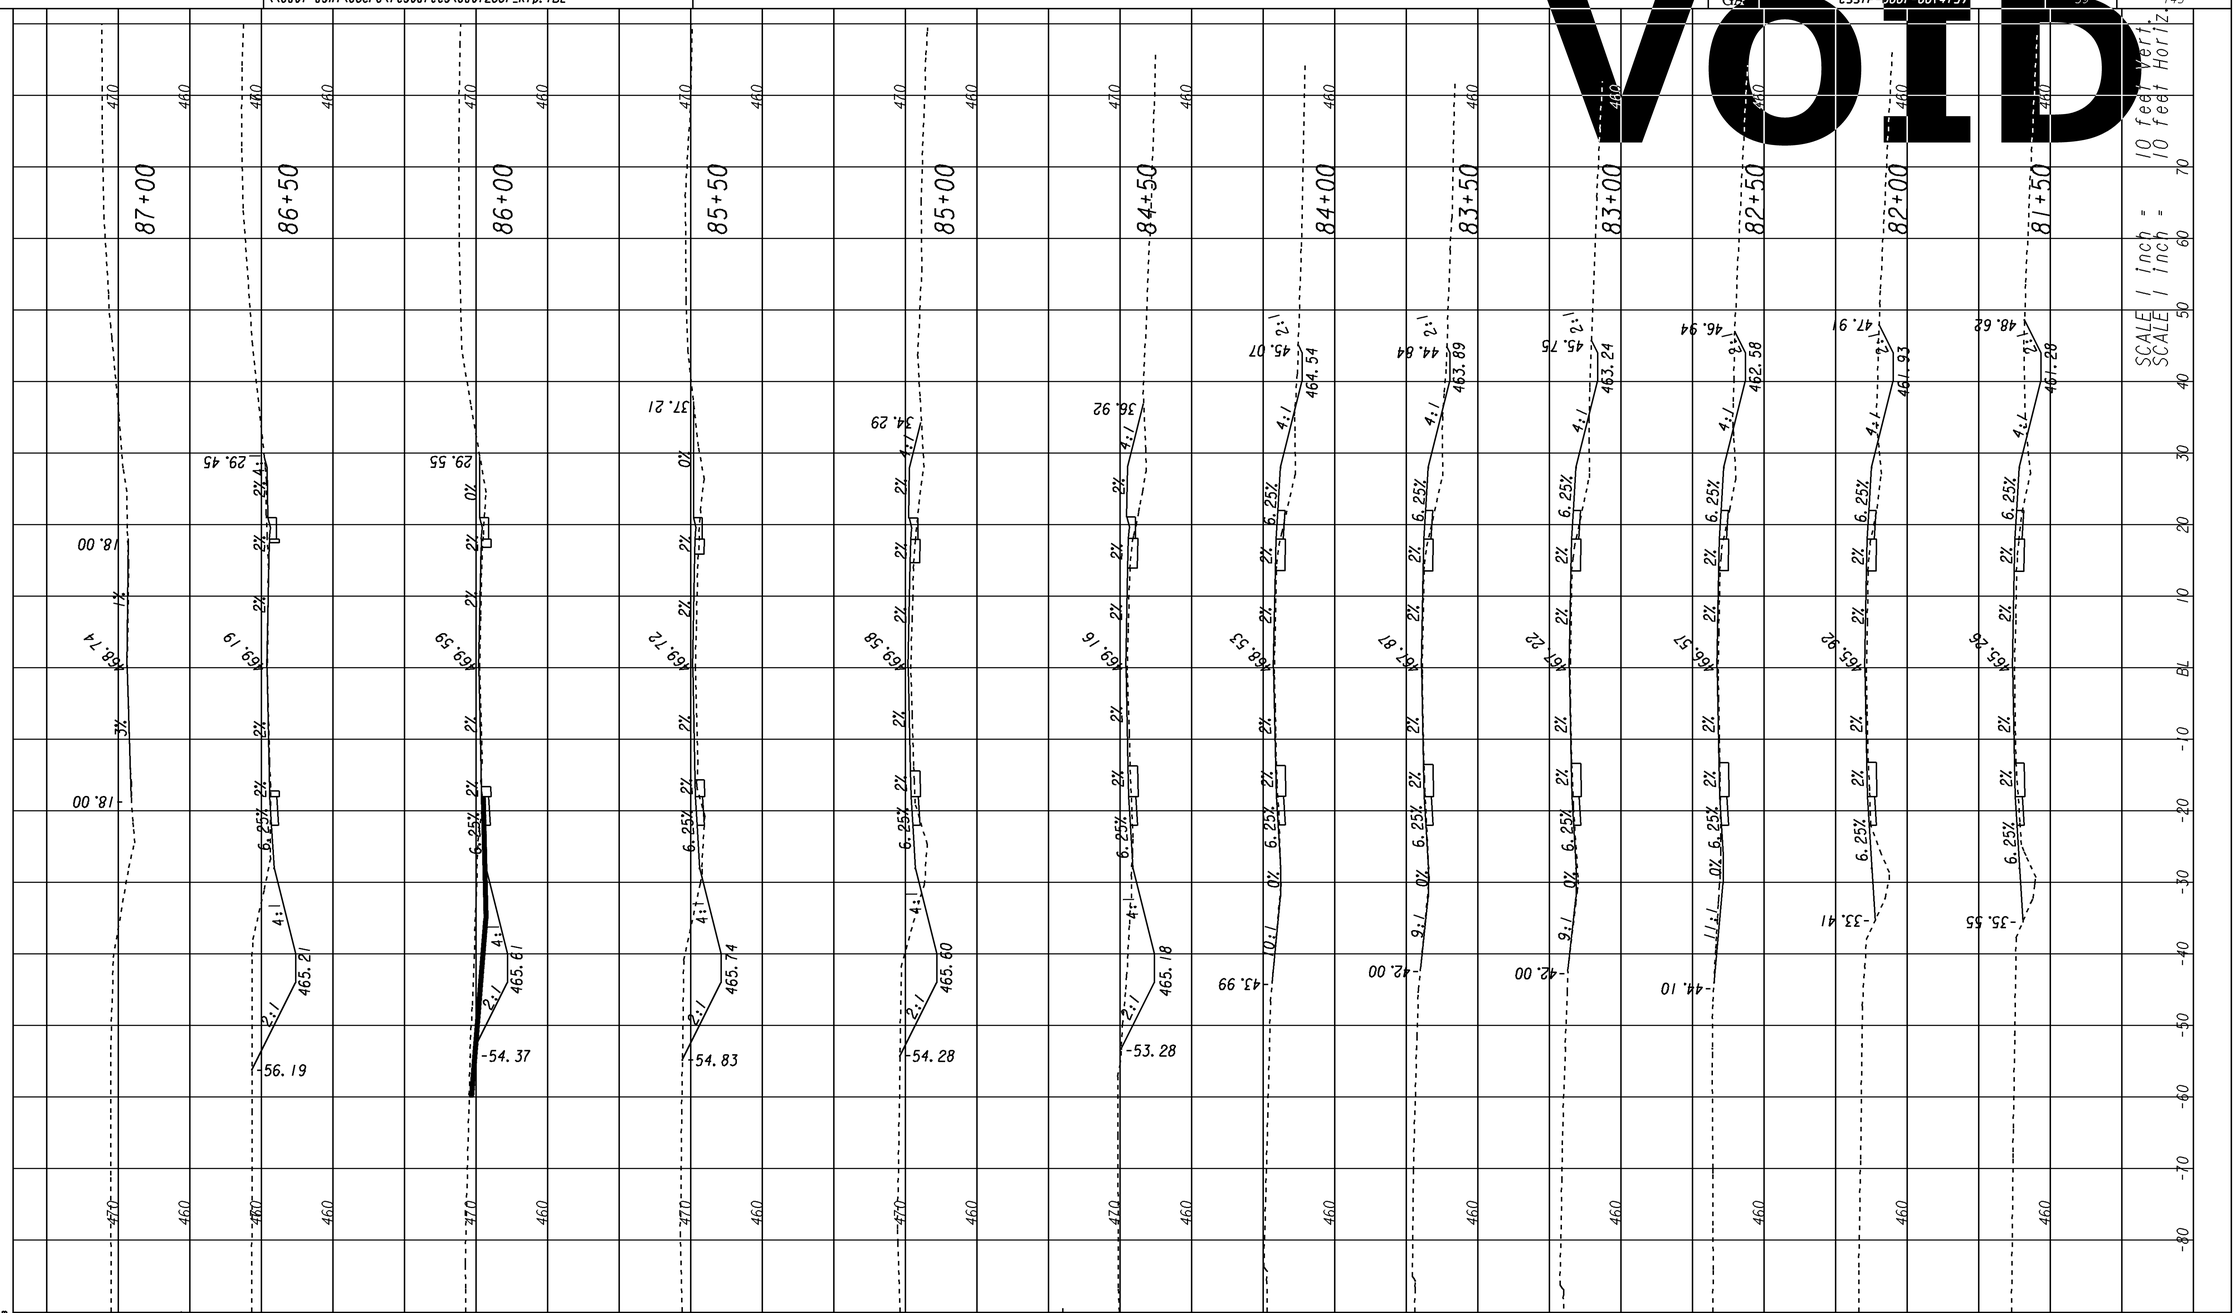

GEORGIA
DEPARTMENT OF TRANSPORTATION

REVISION DATES

STATE OF GEORGIA
DEPARTMENT OF TRANSPORTATION
OFFICE: D2 DESIGN
CROSS SECTIONS
SR 242
DRAWING No. 23-006

3/1/2007 SUXEN