8/9/2012 Thu Aug 09 10:30:30 2012 \\Gdot-dsn1\GOCFG\resources\Gdot2007_Klp.TBL C:\dgn\0007415-Waco Mill\SSsht4.dgn
jonmoore

STATE	PROJECT NUMBER	SHEET NO.	TOTAL SHEETS
GA	CSSTP-0007-00(415)	60	145

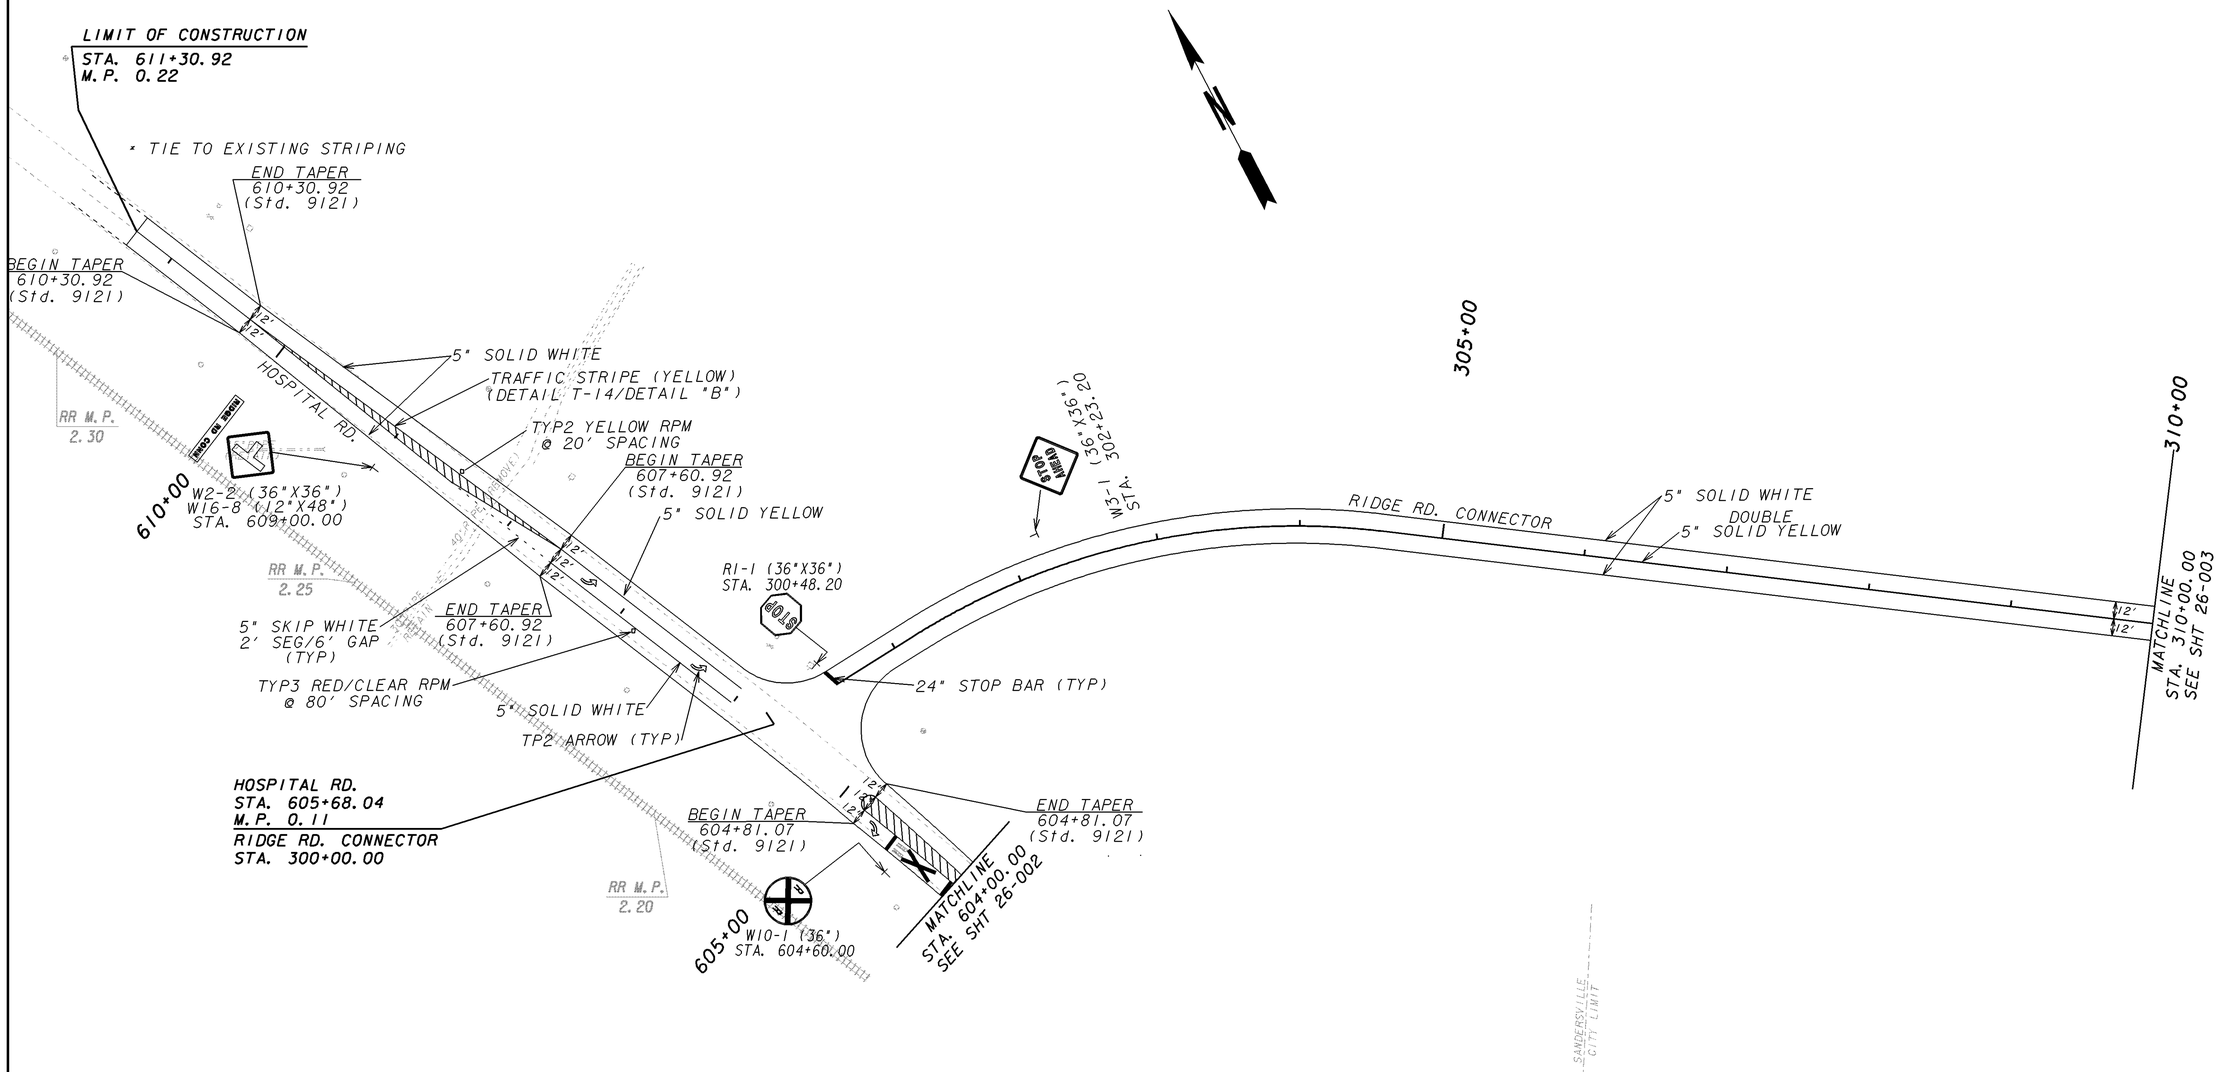

PROPERTY AND EXISTING R/W LINE	
REQUIRED R/W LINE	
CONSTRUCTION LIMITS	
EASEMENT FOR CONSTR & MAINTENANCE OF SLOPES	
EASEMENT FOR CONSTR OF SLOPES	
EASEMENT FOR CONSTR OF DRIVES	

BEGIN LIMIT OF ACCESS	BLA
END LIMIT OF ACCESS	ELA
LIMIT OF ACCESS	
REQUIRED R/W AND LIMIT OF ACCESS	

GEORGIA
DEPARTMENT OF TRANSPORTATION

SCALE IN FEET
0 50 100 200

REVISION DATES

STATE OF GEORGIA
DEPARTMENT OF TRANSPORTATION
OFFICE: D2 DESIGN

SIGNING AND MARKING PLANS

DRAWING No.
26-004

3/1/2007 GPLN