DATE$$$	TIME$$$	PRF	DGN	STATE	PROJECT NUMBER	SHEET NO.	TOTAL SHEETS
$USER$		$$PENTABLE$$		GA	CSNHS-0007-00(421)	504	773

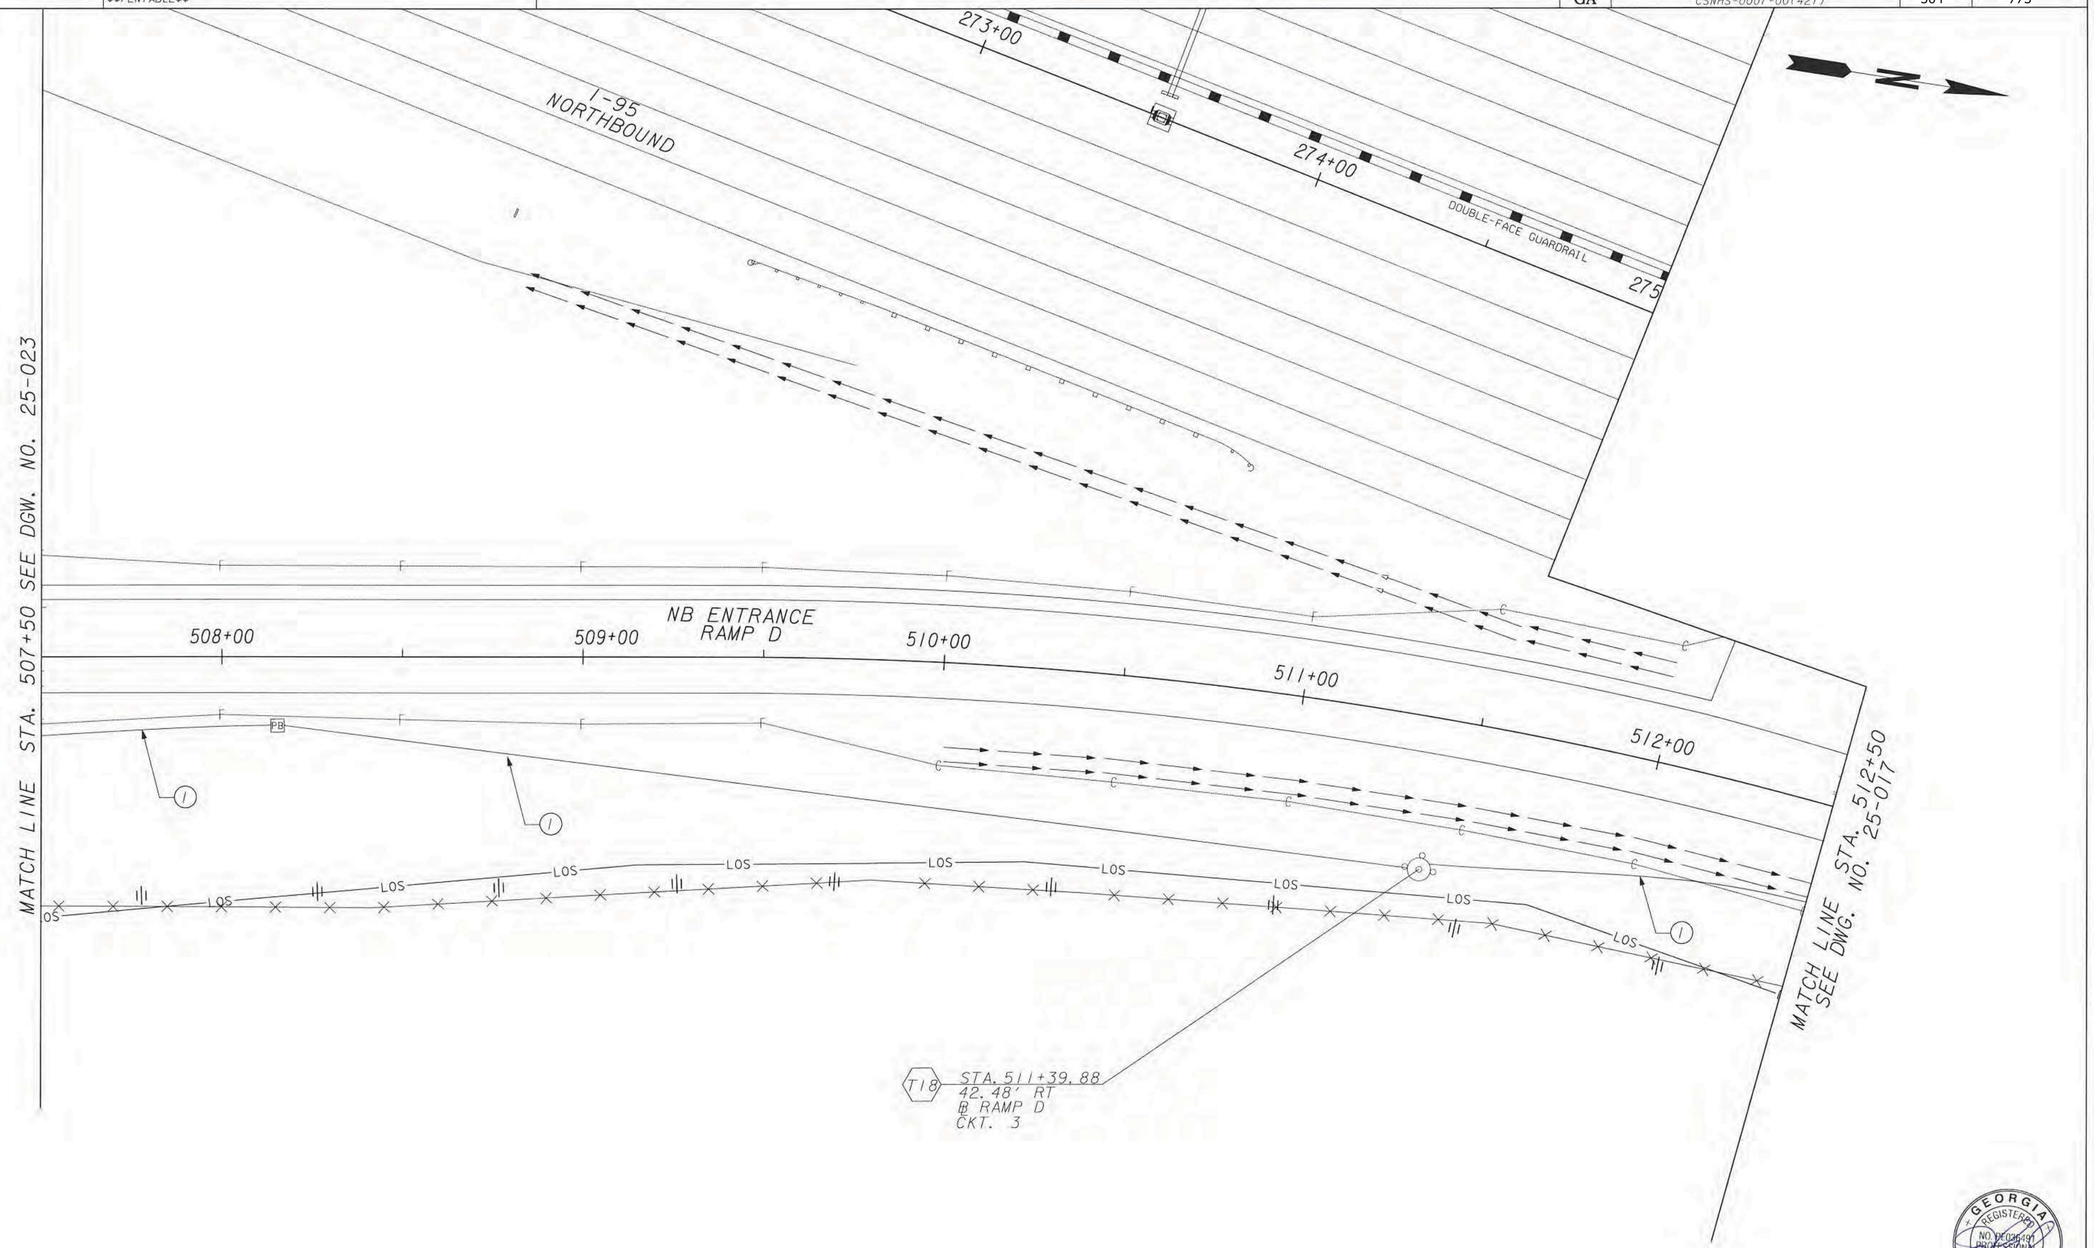

GEORGIA REGISTERED NO. PE036491 PROFESSIONAL ENGINEER JOSEPH D. MARSH 10/2/13

VOLKERT
CONSULTING ENGINEERS
500 CHASTAIN CENTER BLVD.
SUITE 535
KENNESAW, GEORGIA 30144
(770)919-9520

GEORGIA
DEPARTMENT OF TRANSPORTATION

SCALE IN FEET
0 20 40 80

REVISION DATES

STATE OF GEORGIA
DEPARTMENT OF TRANSPORTATION
OFFICE: PROGRAM DELIVERY
LIGHTING PLANS
STA. 507+50 TO STA. 512+50
RAMP D

DRAWING No.
25-024

1/5/2009 GPLN