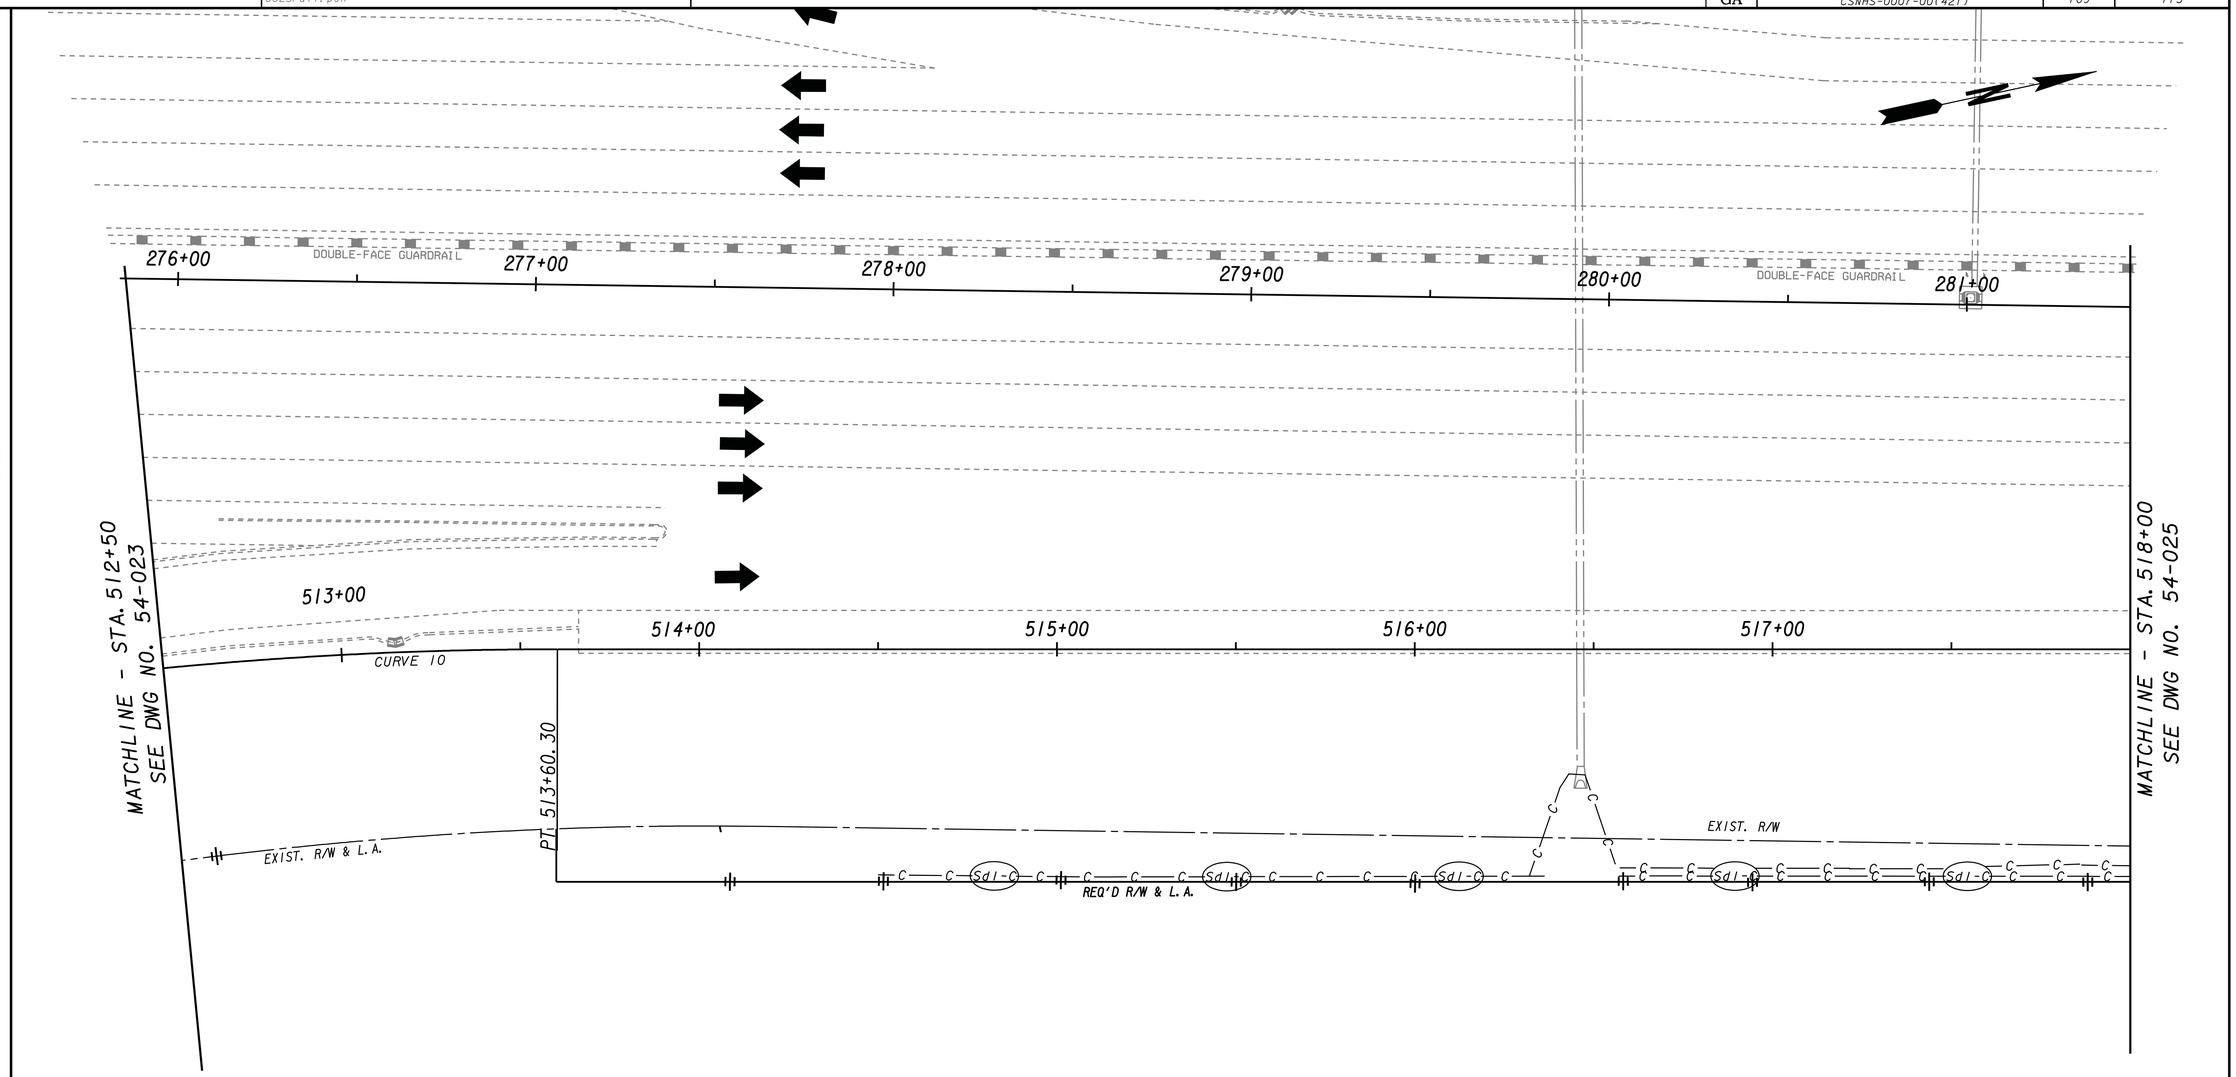

CURVE # 10

P.I. STA.	=	511+52.88
P.I.	= N	509228.79
	= E	724250.86
Δ	=	20°58'46.9"
R	=	1145.92'
T	=	212.17'
L	=	419.59'
P.C. STA.	=	509.40.71
P.T. STA.	=	513+60.30
S.E. RATE	=	6.3%

LEGEND

- PAVEMENT REMOVAL
- TEMPORARY CONSTRUCTION PAVEMENT
- PERMANENT CONSTRUCTION
- CONCRETE MEDIAN CONSTRUCTION
- MILL & OVERLAY CONSTRUCTION
- OPEN LANES OF TRAFFIC

THE LPA GROUP
TRANSPORTATION CONSULTANTS
3595 ENGINEERING DRIVE
NORCROSS, GEORGIA 30092
(770) 263-9118

SCALE IN FEET
0 20 40 80

REVISION DATES

STATE OF GEORGIA
DEPARTMENT OF TRANSPORTATION
OFFICE: PROGRAM DELIVERY

BMP LOCATION DETAILS

STA. 512+50 TO STA. 518+00
INITIAL PHASE RAMP - D

DRAWING No. 54-024