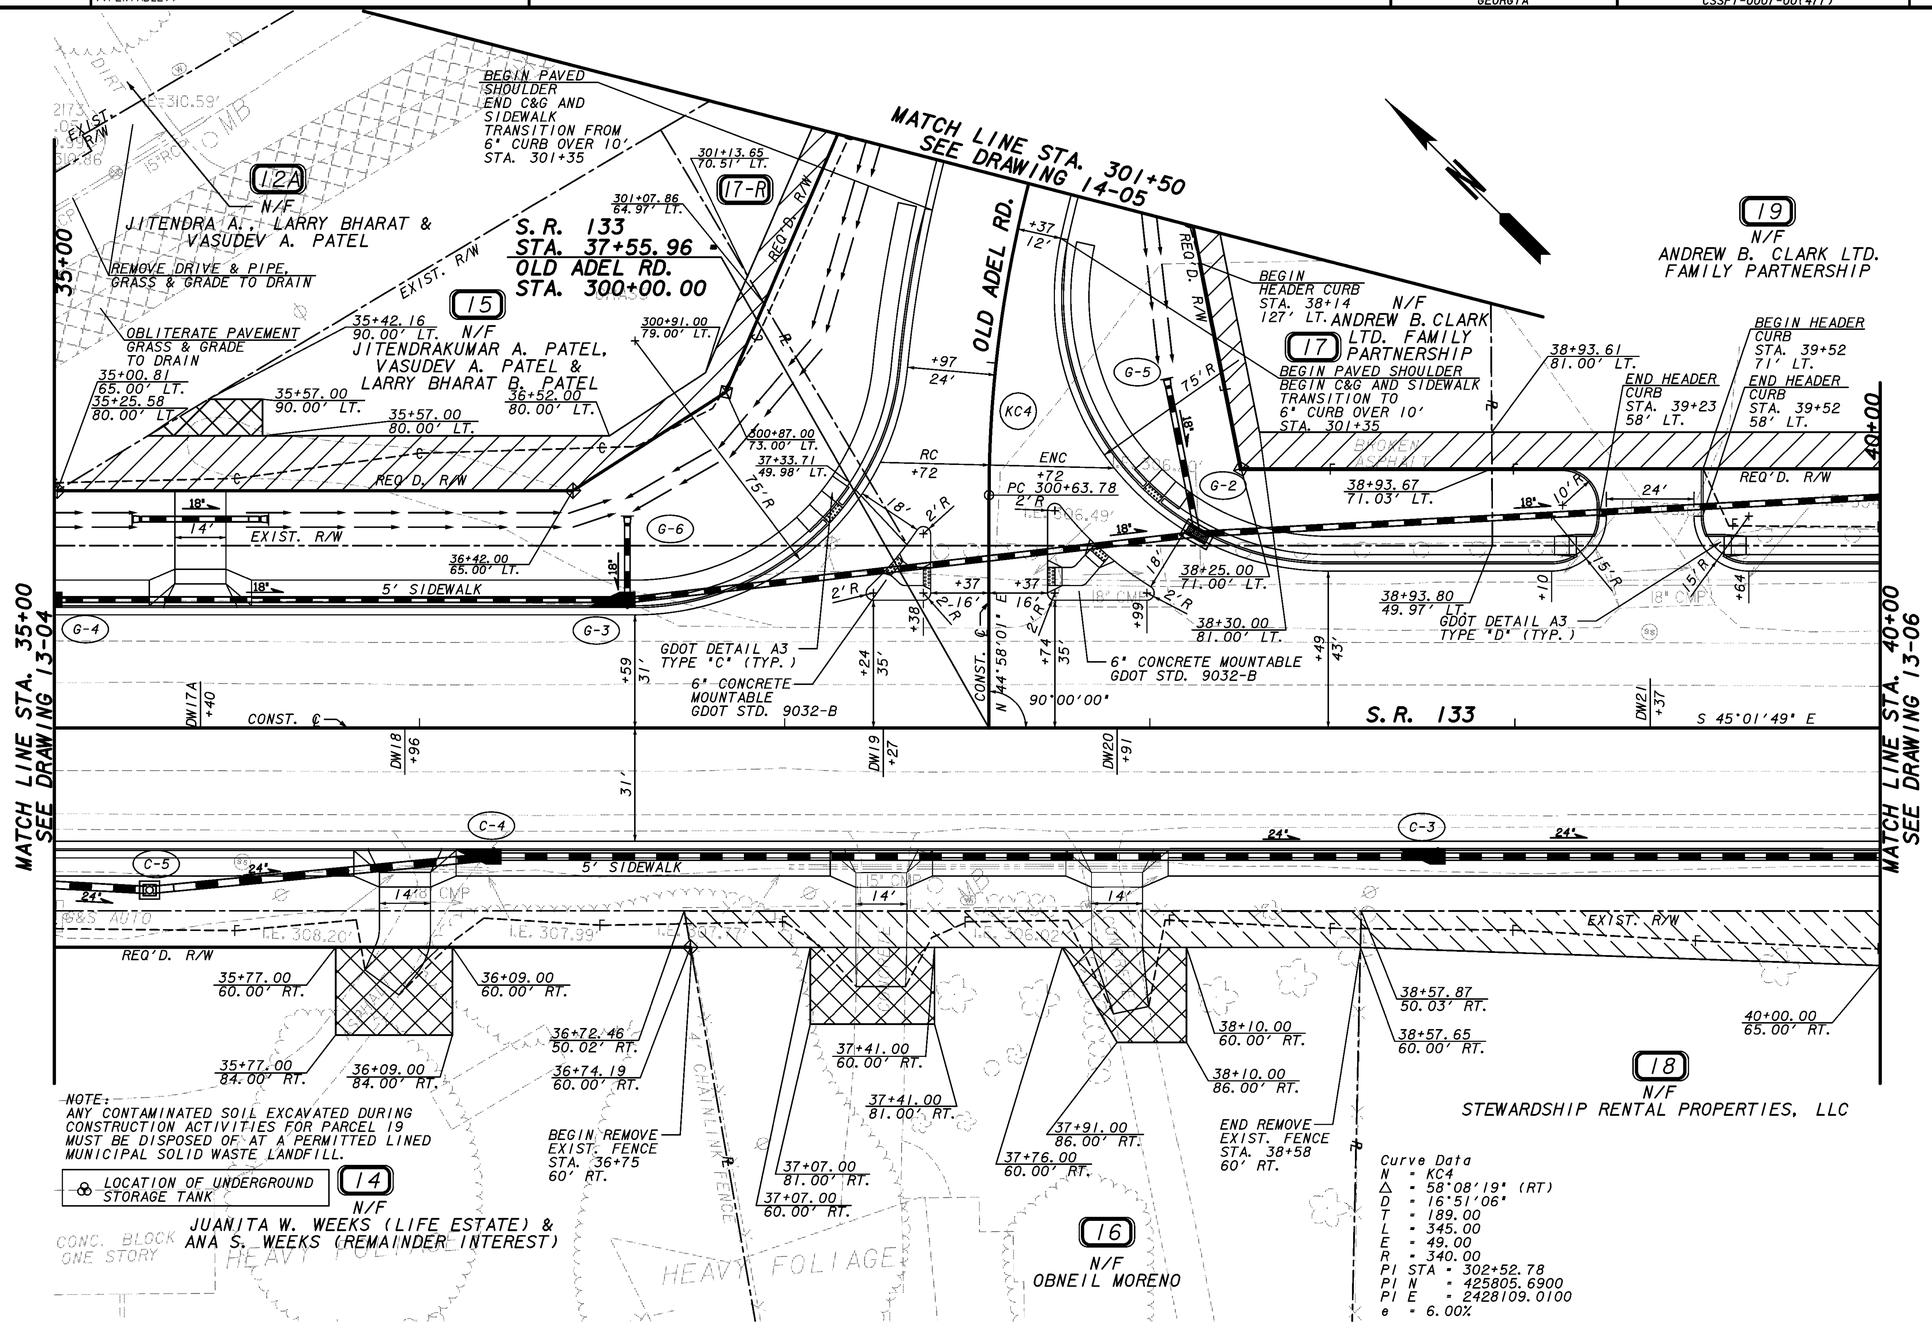

NOTE:
ANY CONTAMINATED SOIL EXCAVATED DURING CONSTRUCTION ACTIVITIES FOR PARCEL 19 MUST BE DISPOSED OF AT A PERMITTED LINED MUNICIPAL SOLID WASTE LANDFILL.

LOCATION OF UNDERGROUND STORAGE TANK

PROPERTY AND EXISTING R/W LINE
REQUIRED R/W LINE
CONSTRUCTION LIMITS
EASEMENT FOR CONSTR & MAINTENANCE OF SLOPES
EASEMENT FOR CONSTR OF SLOPES
EASEMENT FOR CONSTR OF DRIVES

BEGIN LIMIT OF ACCESS.....BLA
END LIMIT OF ACCESS.....ELA
LIMIT OF ACCESS
REQ'D R/W & LIMIT OF ACCESS
ESA BOUNDARY
ESA - SEE ENVIRONMENTAL RESOURCES IMPACT TABLE IN GENERAL NOTES FOR CONSTRUCTION RESTRICTIONS.

Wolverton & Associates
Consulting Engineers • Land Surveyors
6748 Sugarloaf Parkway · Suite 103 · Duluth, Georgia 30097
Phone: (770) 447-9999 Fax: (770) 447-0070
www.wolvertonassoc.com

20 0 20 40 60FT.
SCALE: 1" = 20'

REVISION DATES		
7-13-12		
9-25-12		

STATE OF GEORGIA
DEPARTMENT OF TRANSPORTATION
OFFICE: PROGRAM DELIVERY

MAINLINE PLAN
S. R. 133 & OLD ADEL RD. / 5th AVE. S. E.

DRAWING No. 13-05

USE ON CONSTRUCTION