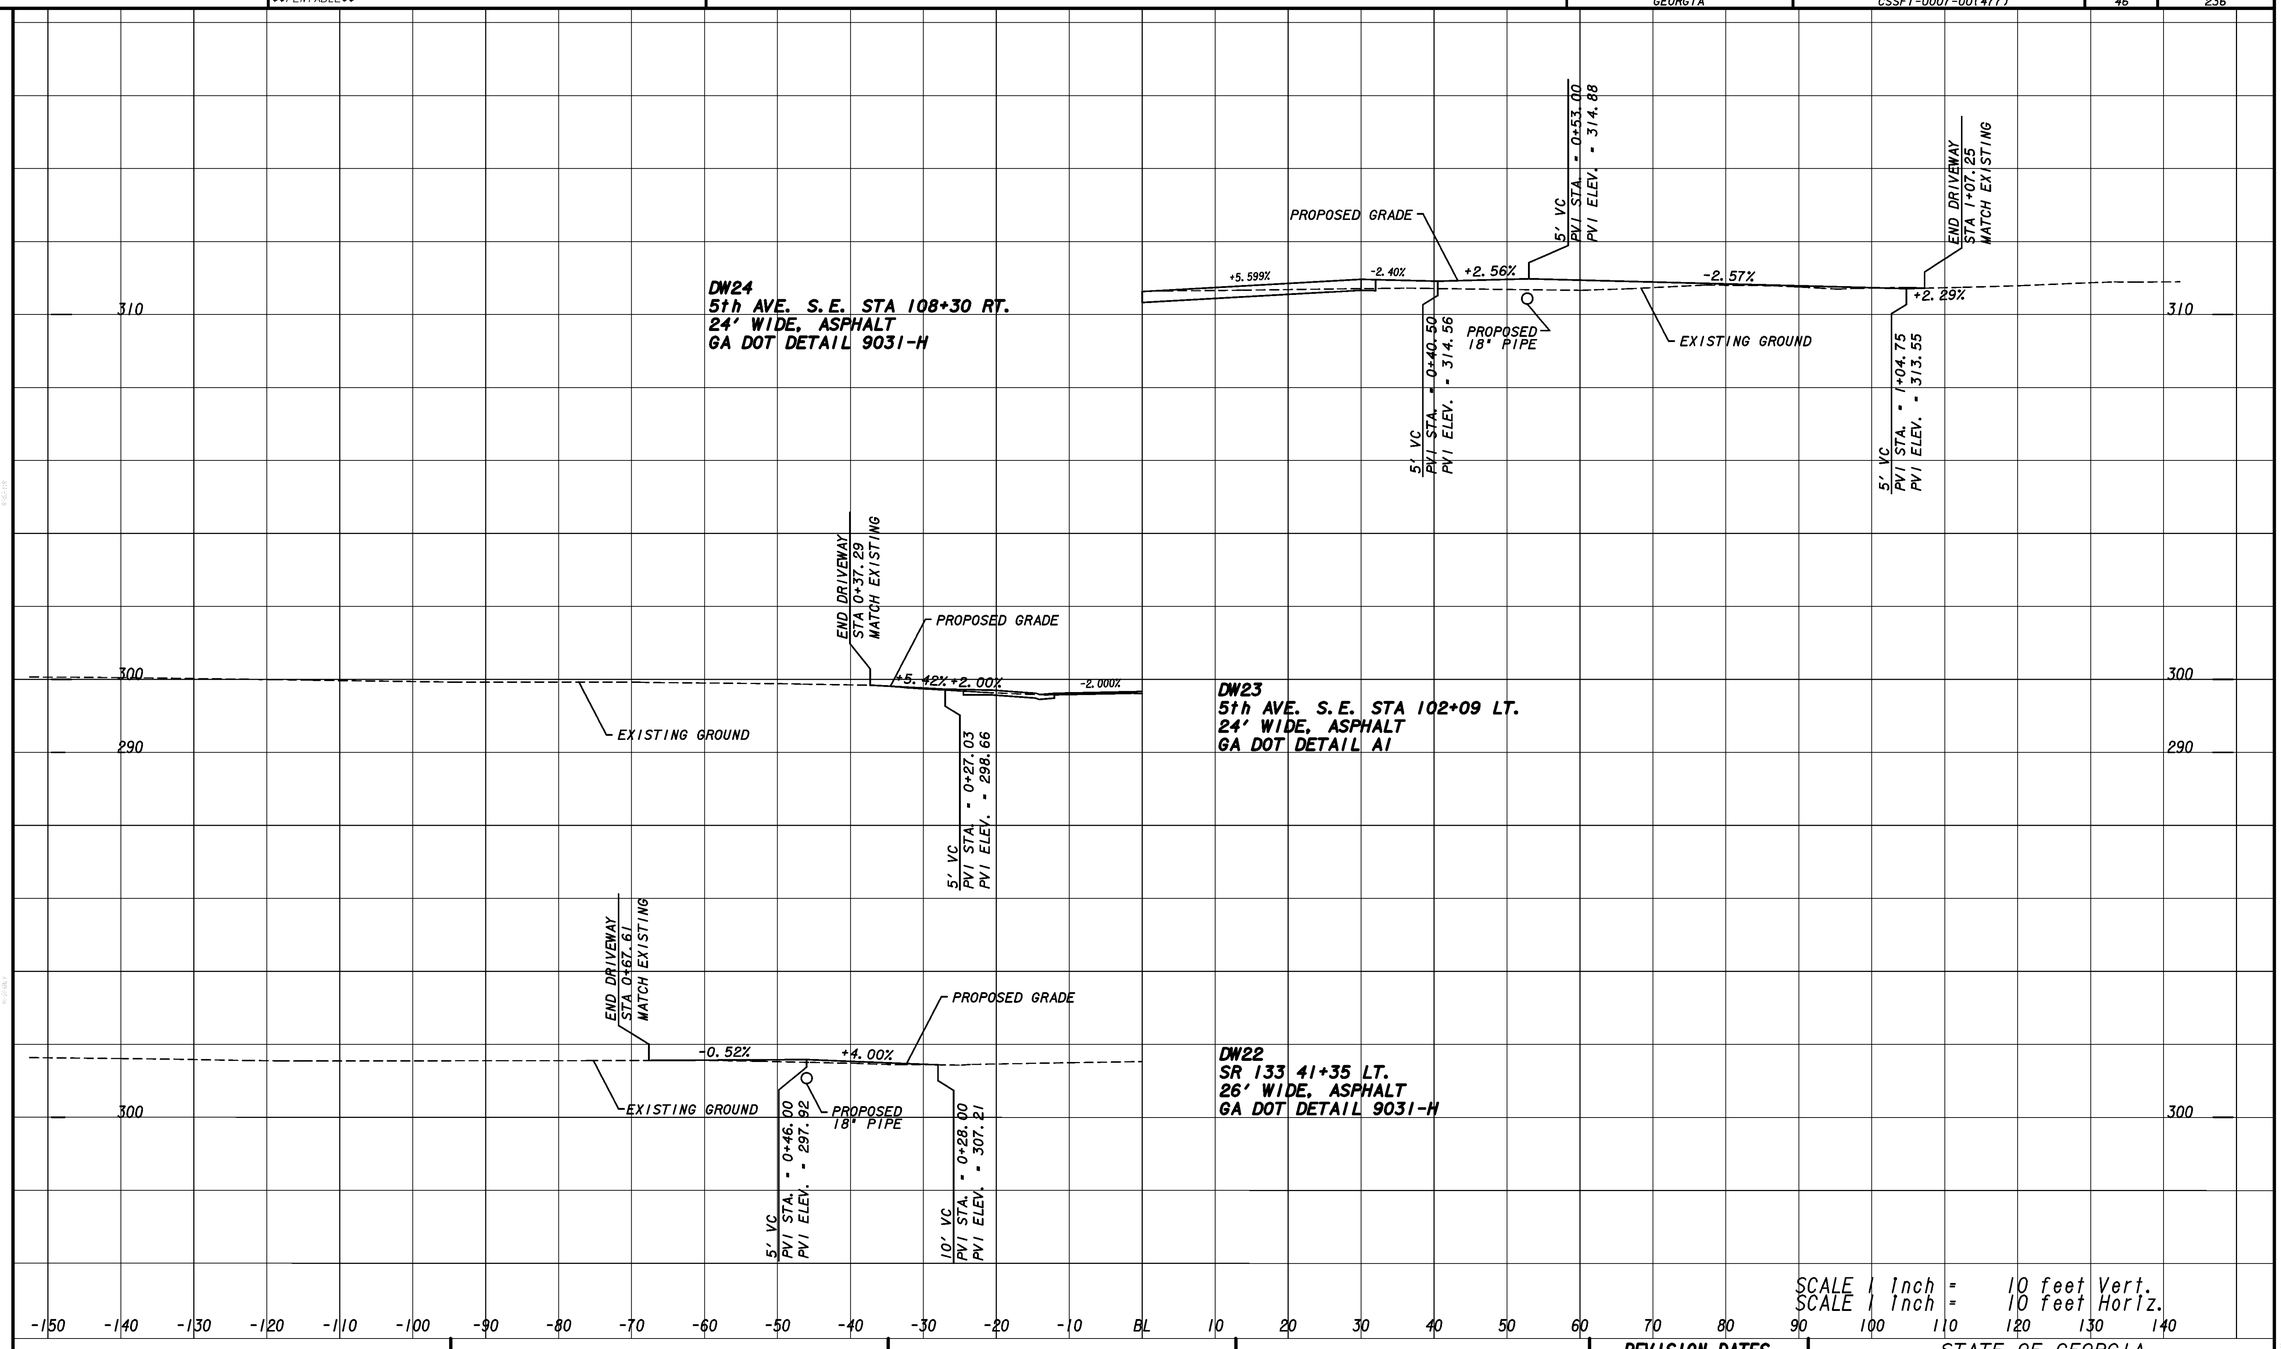

REVISION DATES		
4-3-12		

STATE OF GEORGIA
DEPARTMENT OF TRANSPORTATION

OFFICE: PROGRAM DELIVERY

DRIVEWAY PROFILES
S.R. 133 & OLD ADEL RD. / 5th AVE. S.E.

DRAWING No. 17-08

SUXSEW