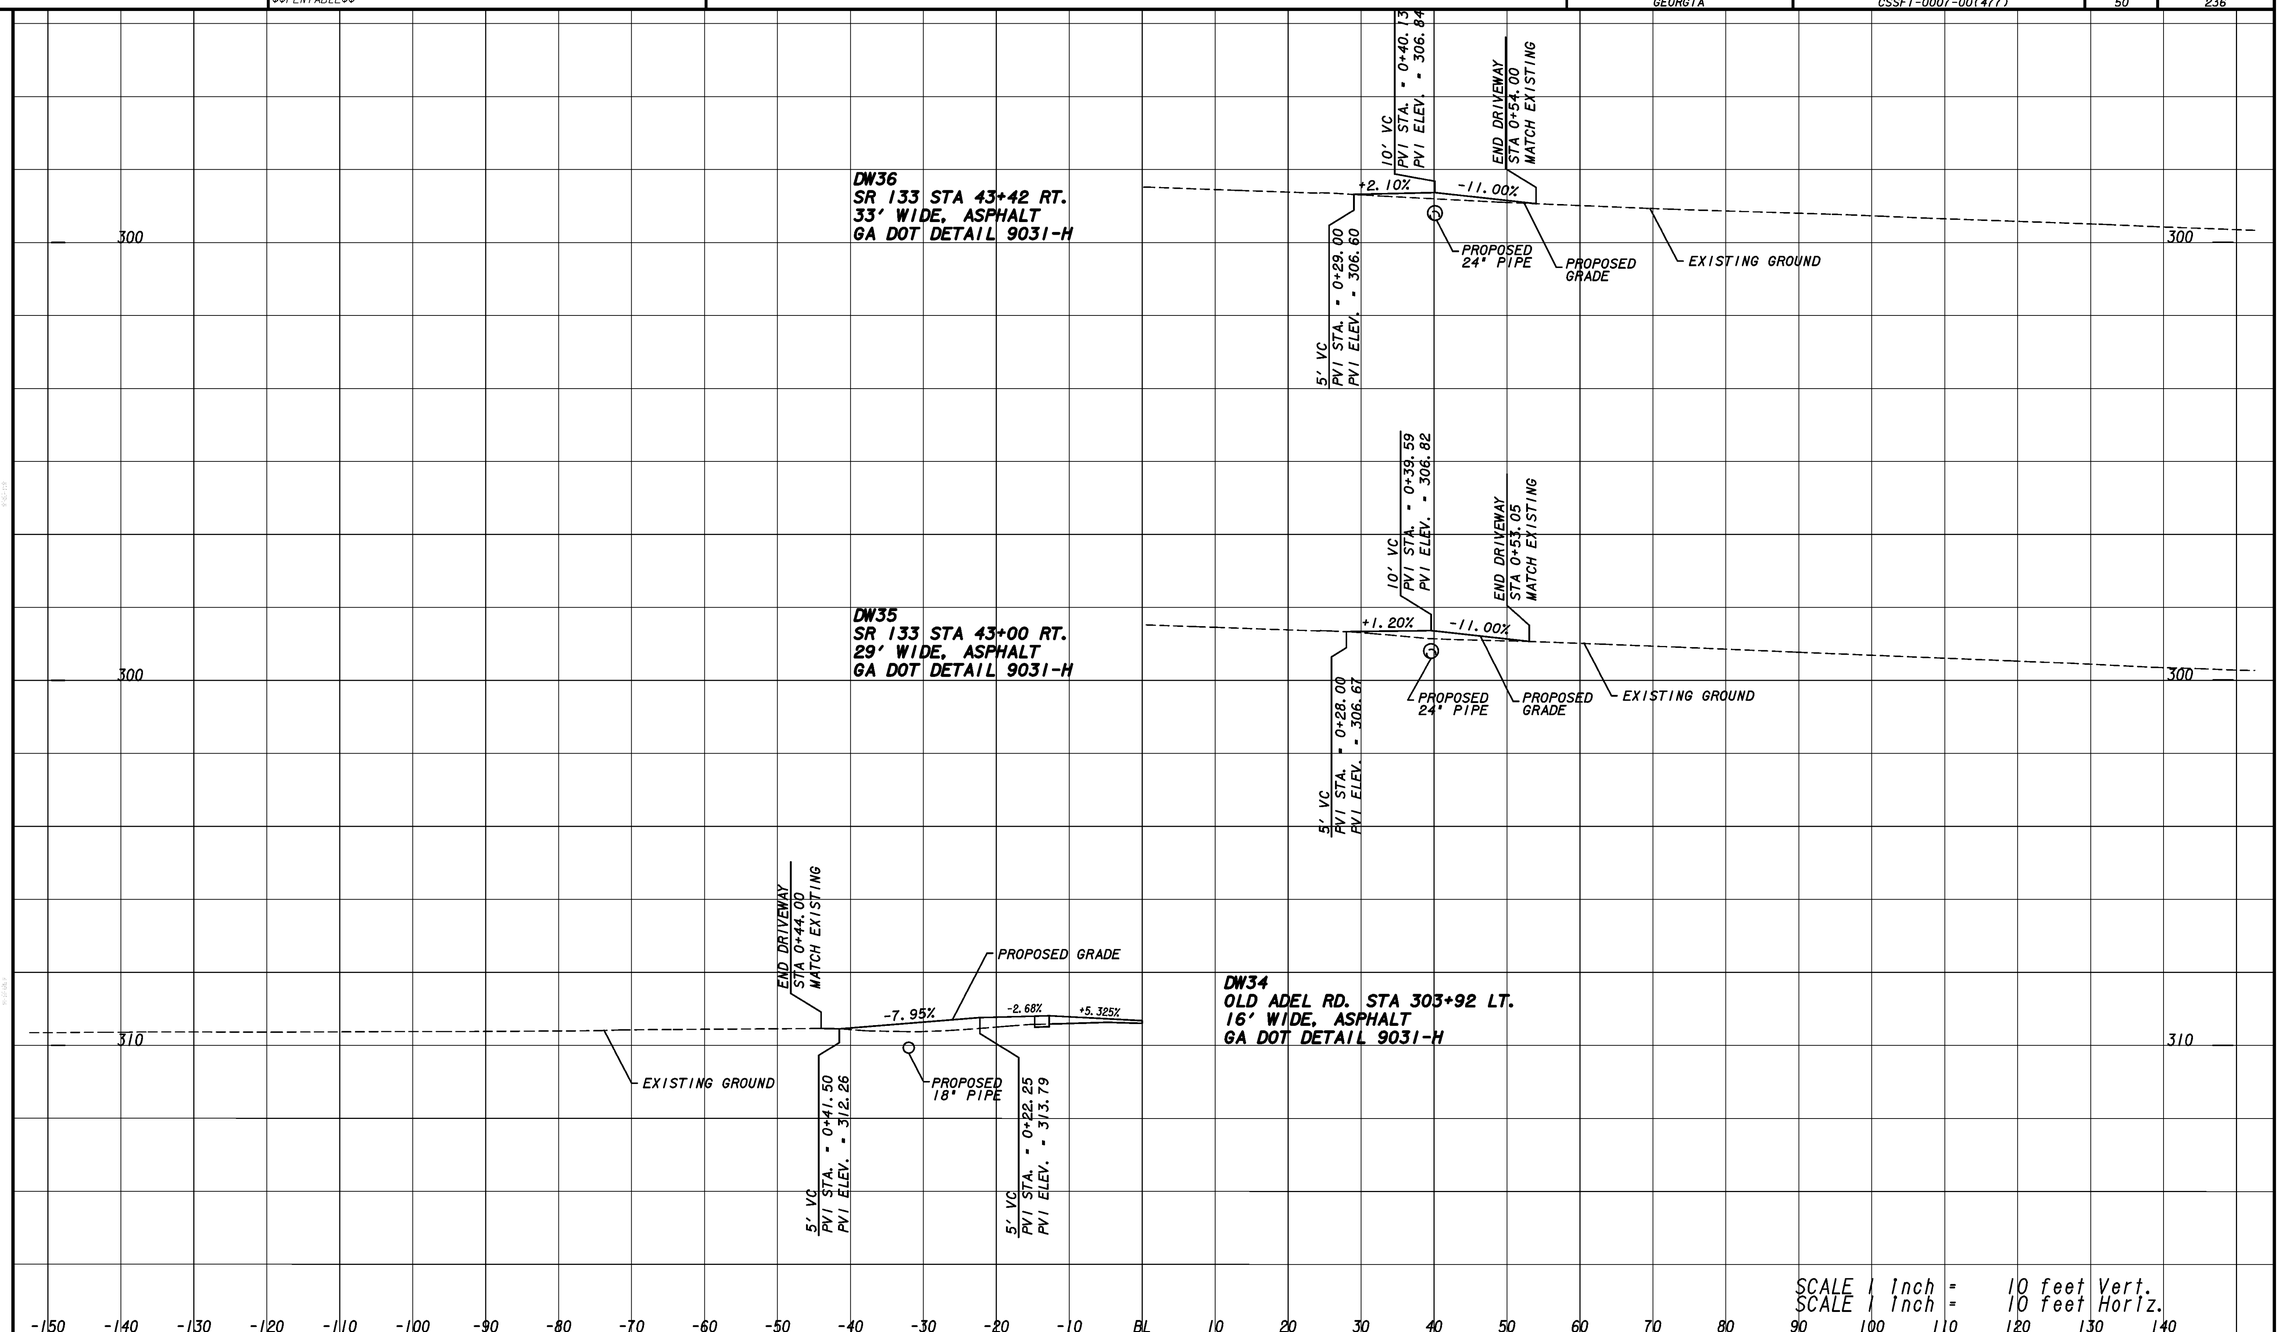

SCALE 1 Inch = 10 feet Vert.
SCALE 1 Inch = 10 feet Horiz.

REVISION DATES		

STATE OF GEORGIA
DEPARTMENT OF TRANSPORTATION
OFFICE: PROGRAM DELIVERY

DRIVEWAY PROFILES
S.R. 133 & OLD ADEL RD. / 5th AVE. S.E.

DRAWING No. 17-12

SUXSEW