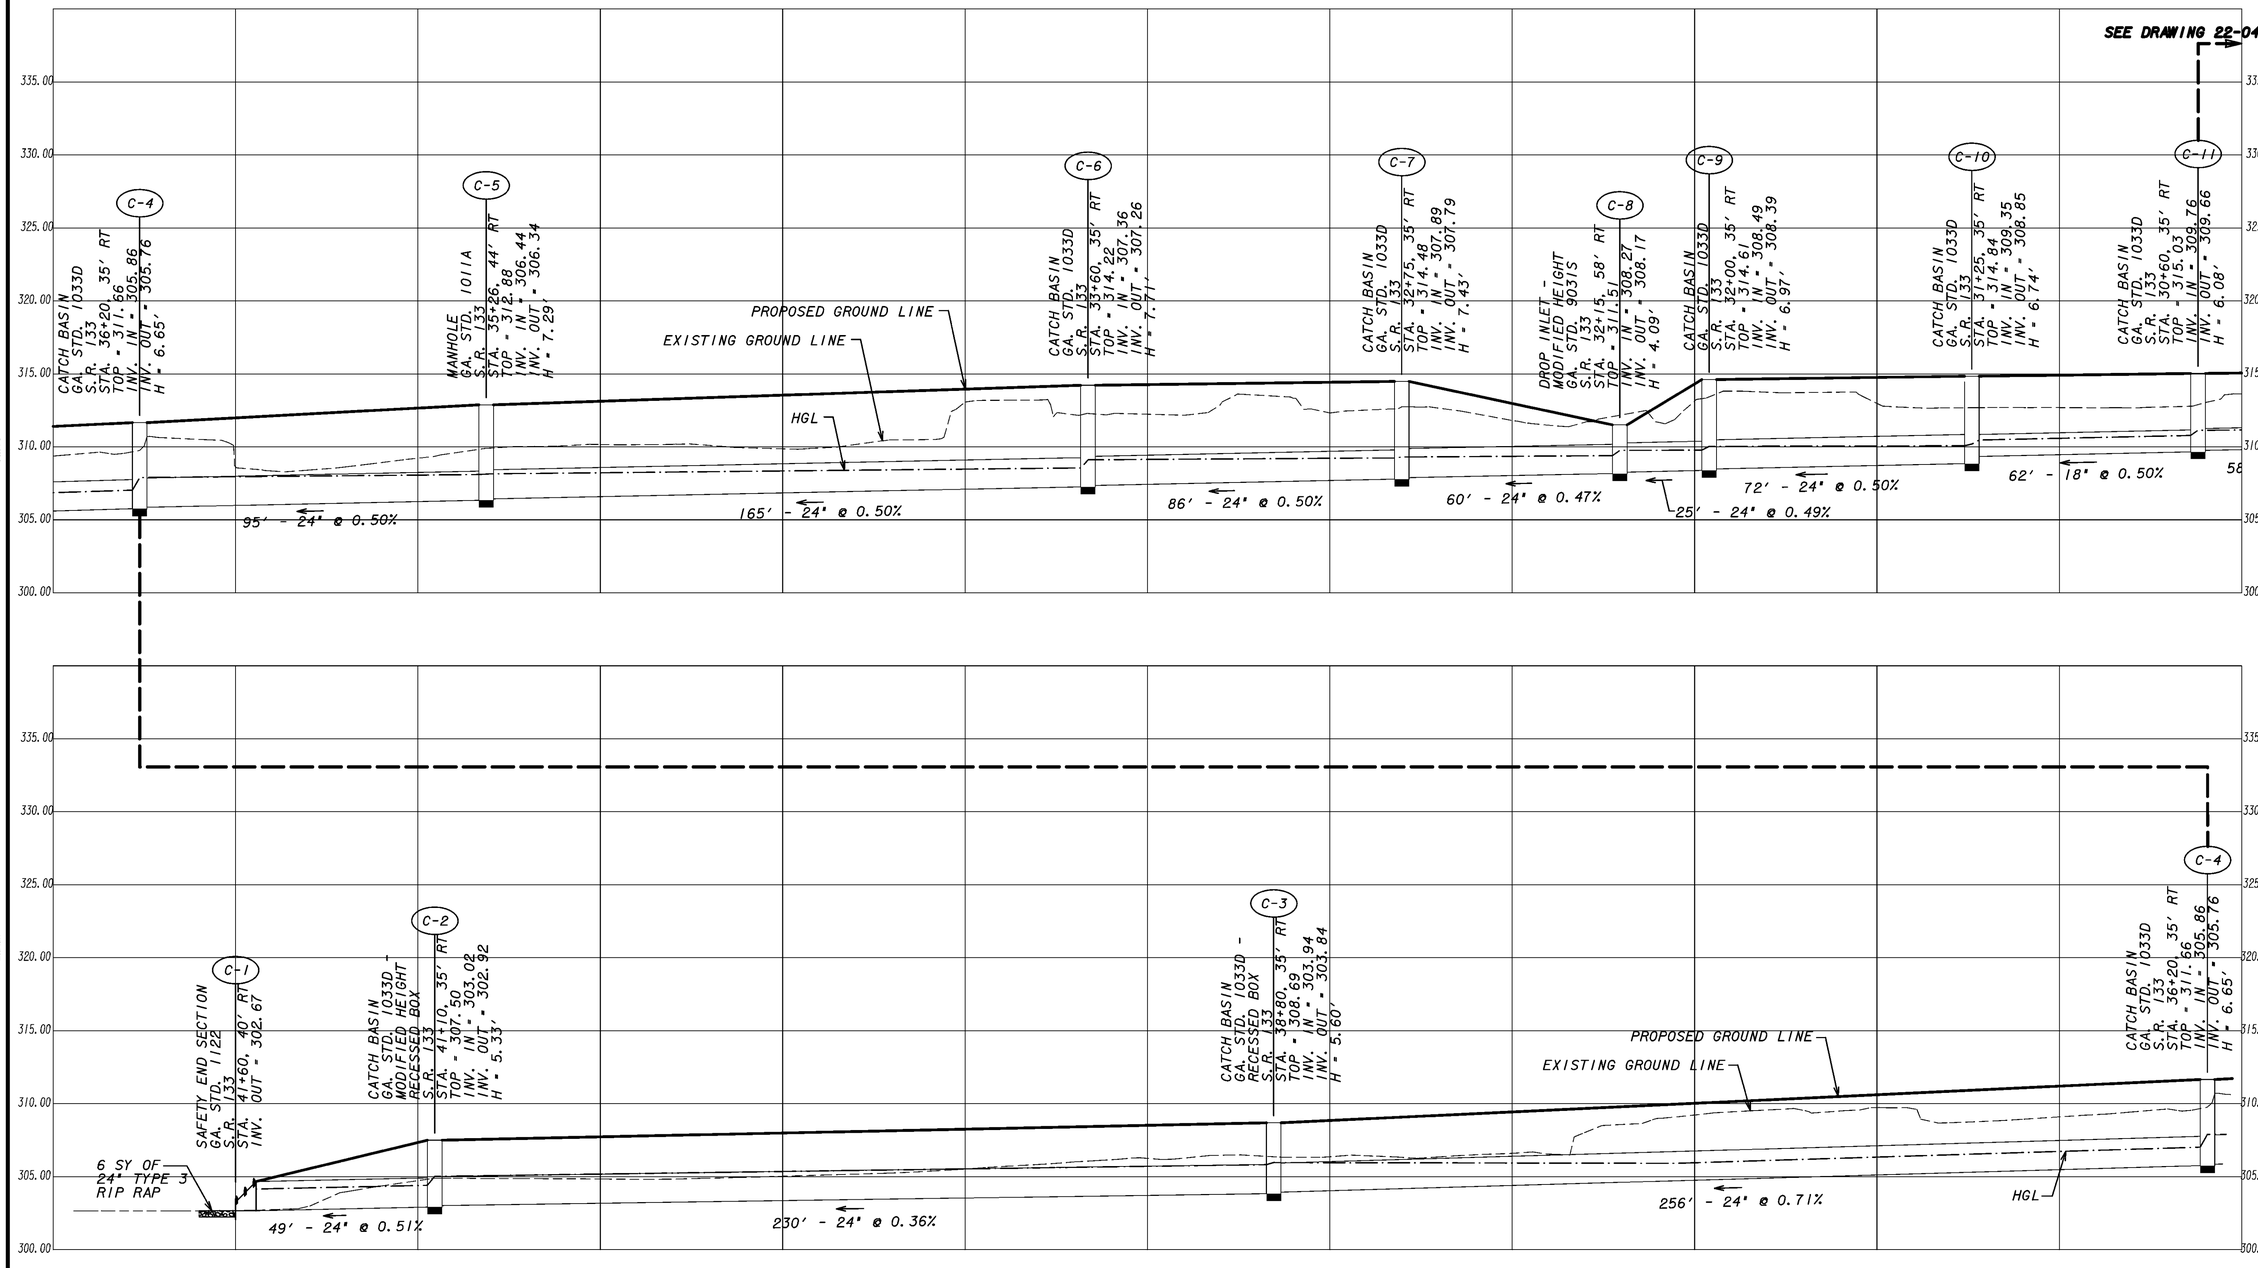

Wolverton & Associates
Consulting Engineers + Land Surveyors
6745 Sugarloaf Parkway · Suite 100 · Duluth, Georgia 30097
Phone: (770) 447-8999 · Fax: (770) 447-9270
www.wolverton-assoc.com

SCALE: 1" = 5' Vert.
1" = 20' Horiz.

REVISION DATES		

STATE OF GEORGIA
DEPARTMENT OF TRANSPORTATION
OFFICE: PROGRAM DELIVERY

DRAINAGE PROFILE
S.R. 133 & OLD ADEL RD. / 5th AVE. S.E.

DRAWING No. 22-03