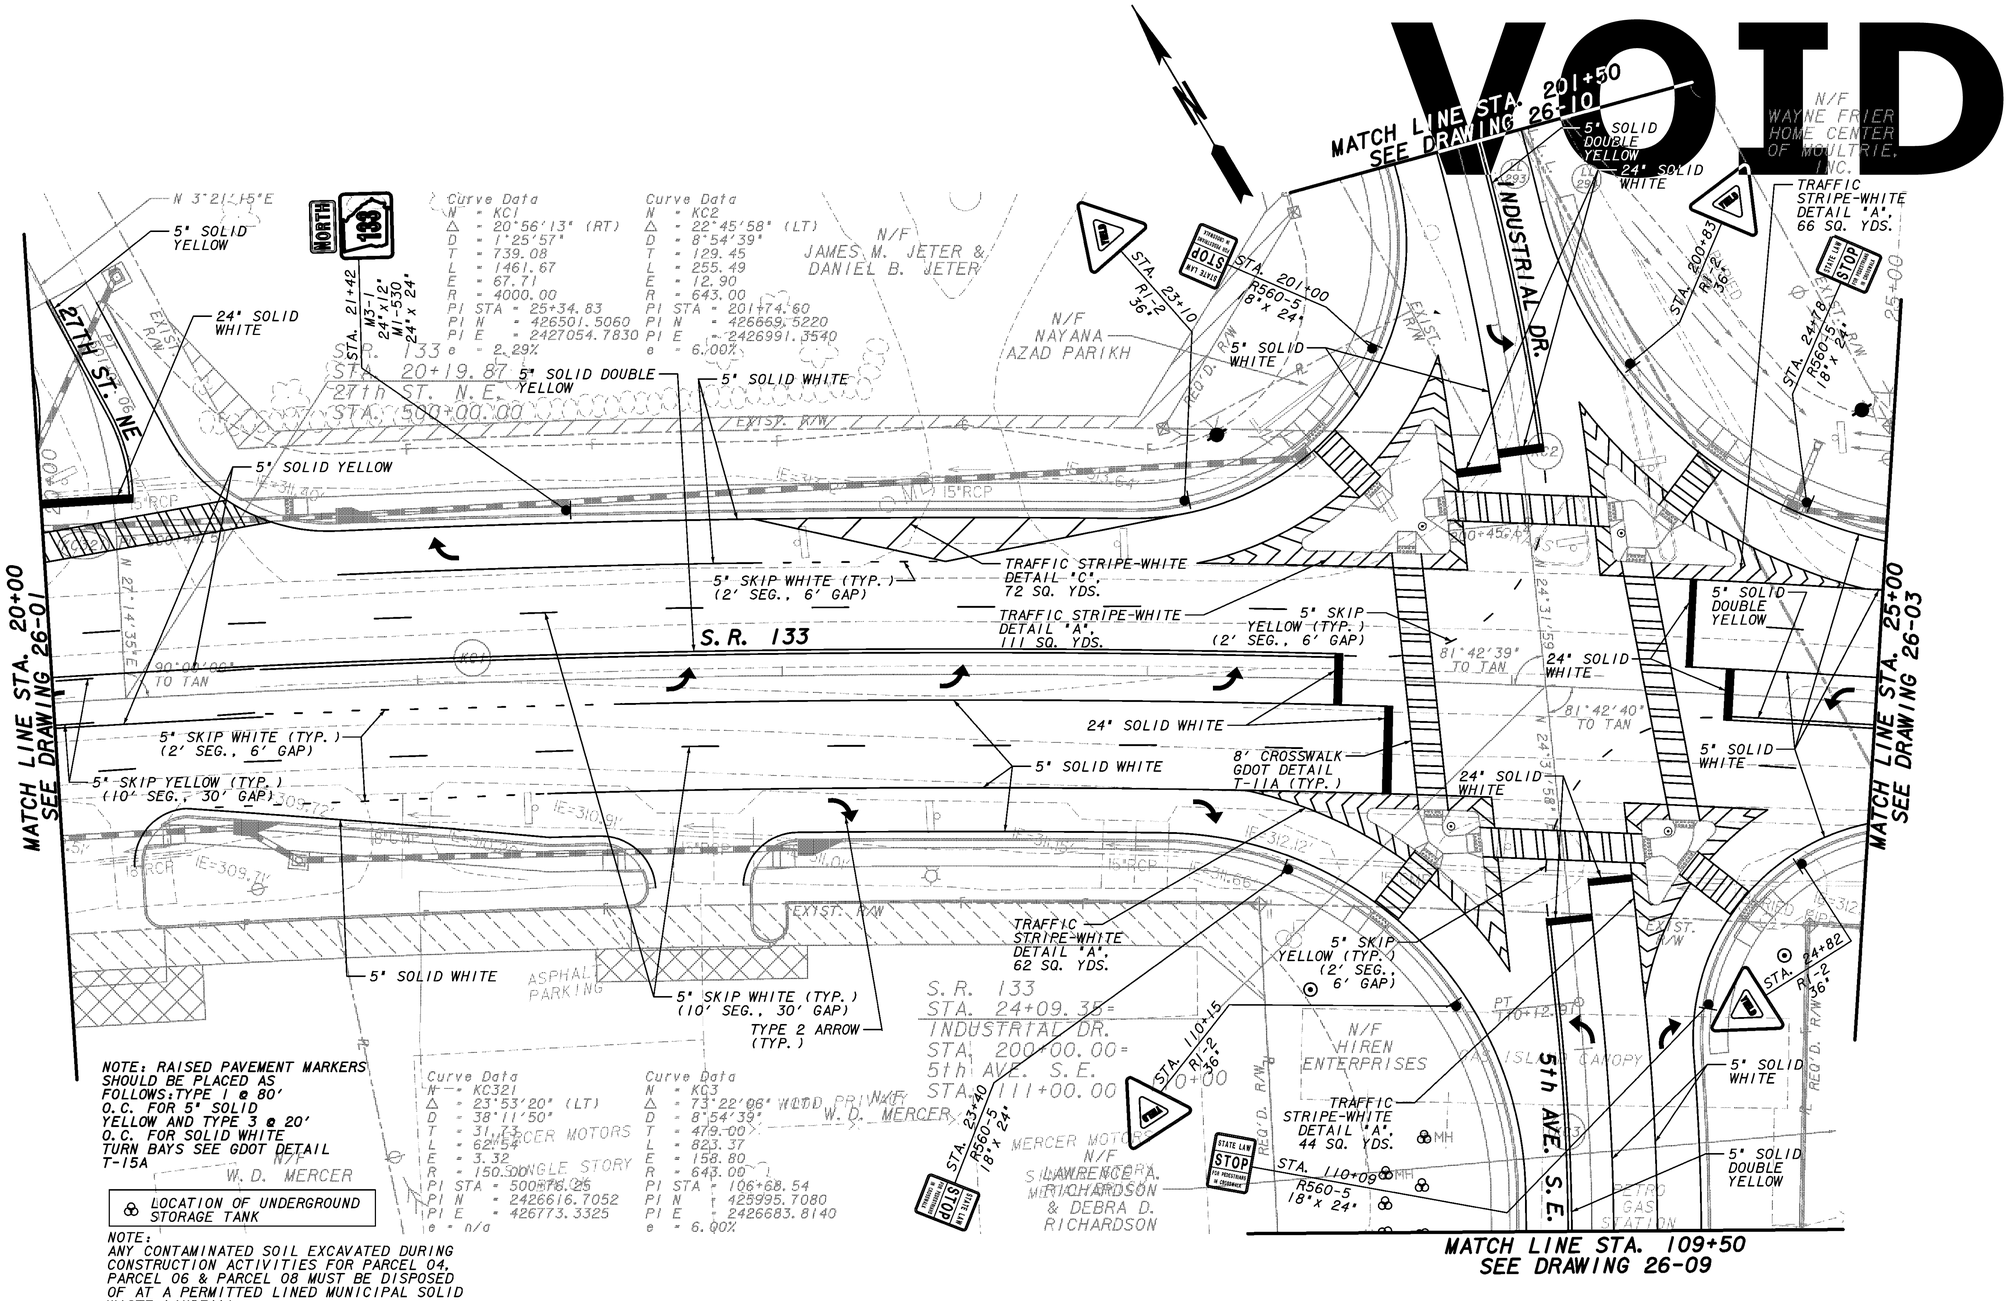

NOTE: RAISED PAVEMENT MARKERS SHOULD BE PLACED AS FOLLOWS: TYPE 1 @ 80' O.C. FOR 5' SOLID YELLOW AND TYPE 3 @ 20' O.C. FOR SOLID WHITE TURN BAYS SEE GDOT DETAIL T-15A

LOCATION OF UNDERGROUND STORAGE TANK

NOTE:
ANY CONTAMINATED SOIL EXCAVATED DURING CONSTRUCTION ACTIVITIES FOR PARCEL 04, PARCEL 06 & PARCEL 08 MUST BE DISPOSED OF AT A PERMITTED LINED MUNICIPAL SOLID WASTE LANDFILL.

PROPERTY AND EXISTING R/W LINE
REQUIRED R/W LINE
CONSTRUCTION LIMITS
EASEMENT FOR CONSTR & MAINTENANCE OF SLOPES
EASEMENT FOR CONSTR OF SLOPES
EASEMENT FOR CONSTR OF DRIVES

BEGIN LIMIT OF ACCESS.....BLA
END LIMIT OF ACCESS.....ELA
LIMIT OF ACCESS
REQ'D R/W & LIMIT OF ACCESS
ESA BOUNDARY
ESA - SEE ENVIRONMENTAL RESOURCES IMPACT TABLE IN GENERAL NOTES FOR CONSTRUCTION RESTRICTIONS.

Wolverton & Associates
Consulting Engineers • Land Surveyors
5745 Superior Parkway Suite 100 Duluth, Georgia 30097
Phone: (770) 447-5999 Fax: (770) 447-0270
www.wolvertonassoc.com

20 0 20 40 60FT.
SCALE: 1" = 20'

REVISION DATES		
4-3-12		

STATE OF GEORGIA
DEPARTMENT OF TRANSPORTATION
OFFICE: PROGRAM DELIVERY

SIGNING AND MARKING PLANS
S.R. 133 & OLD ADEL RD. / 5th AVE. S.E.

DRAWING No. 26-02