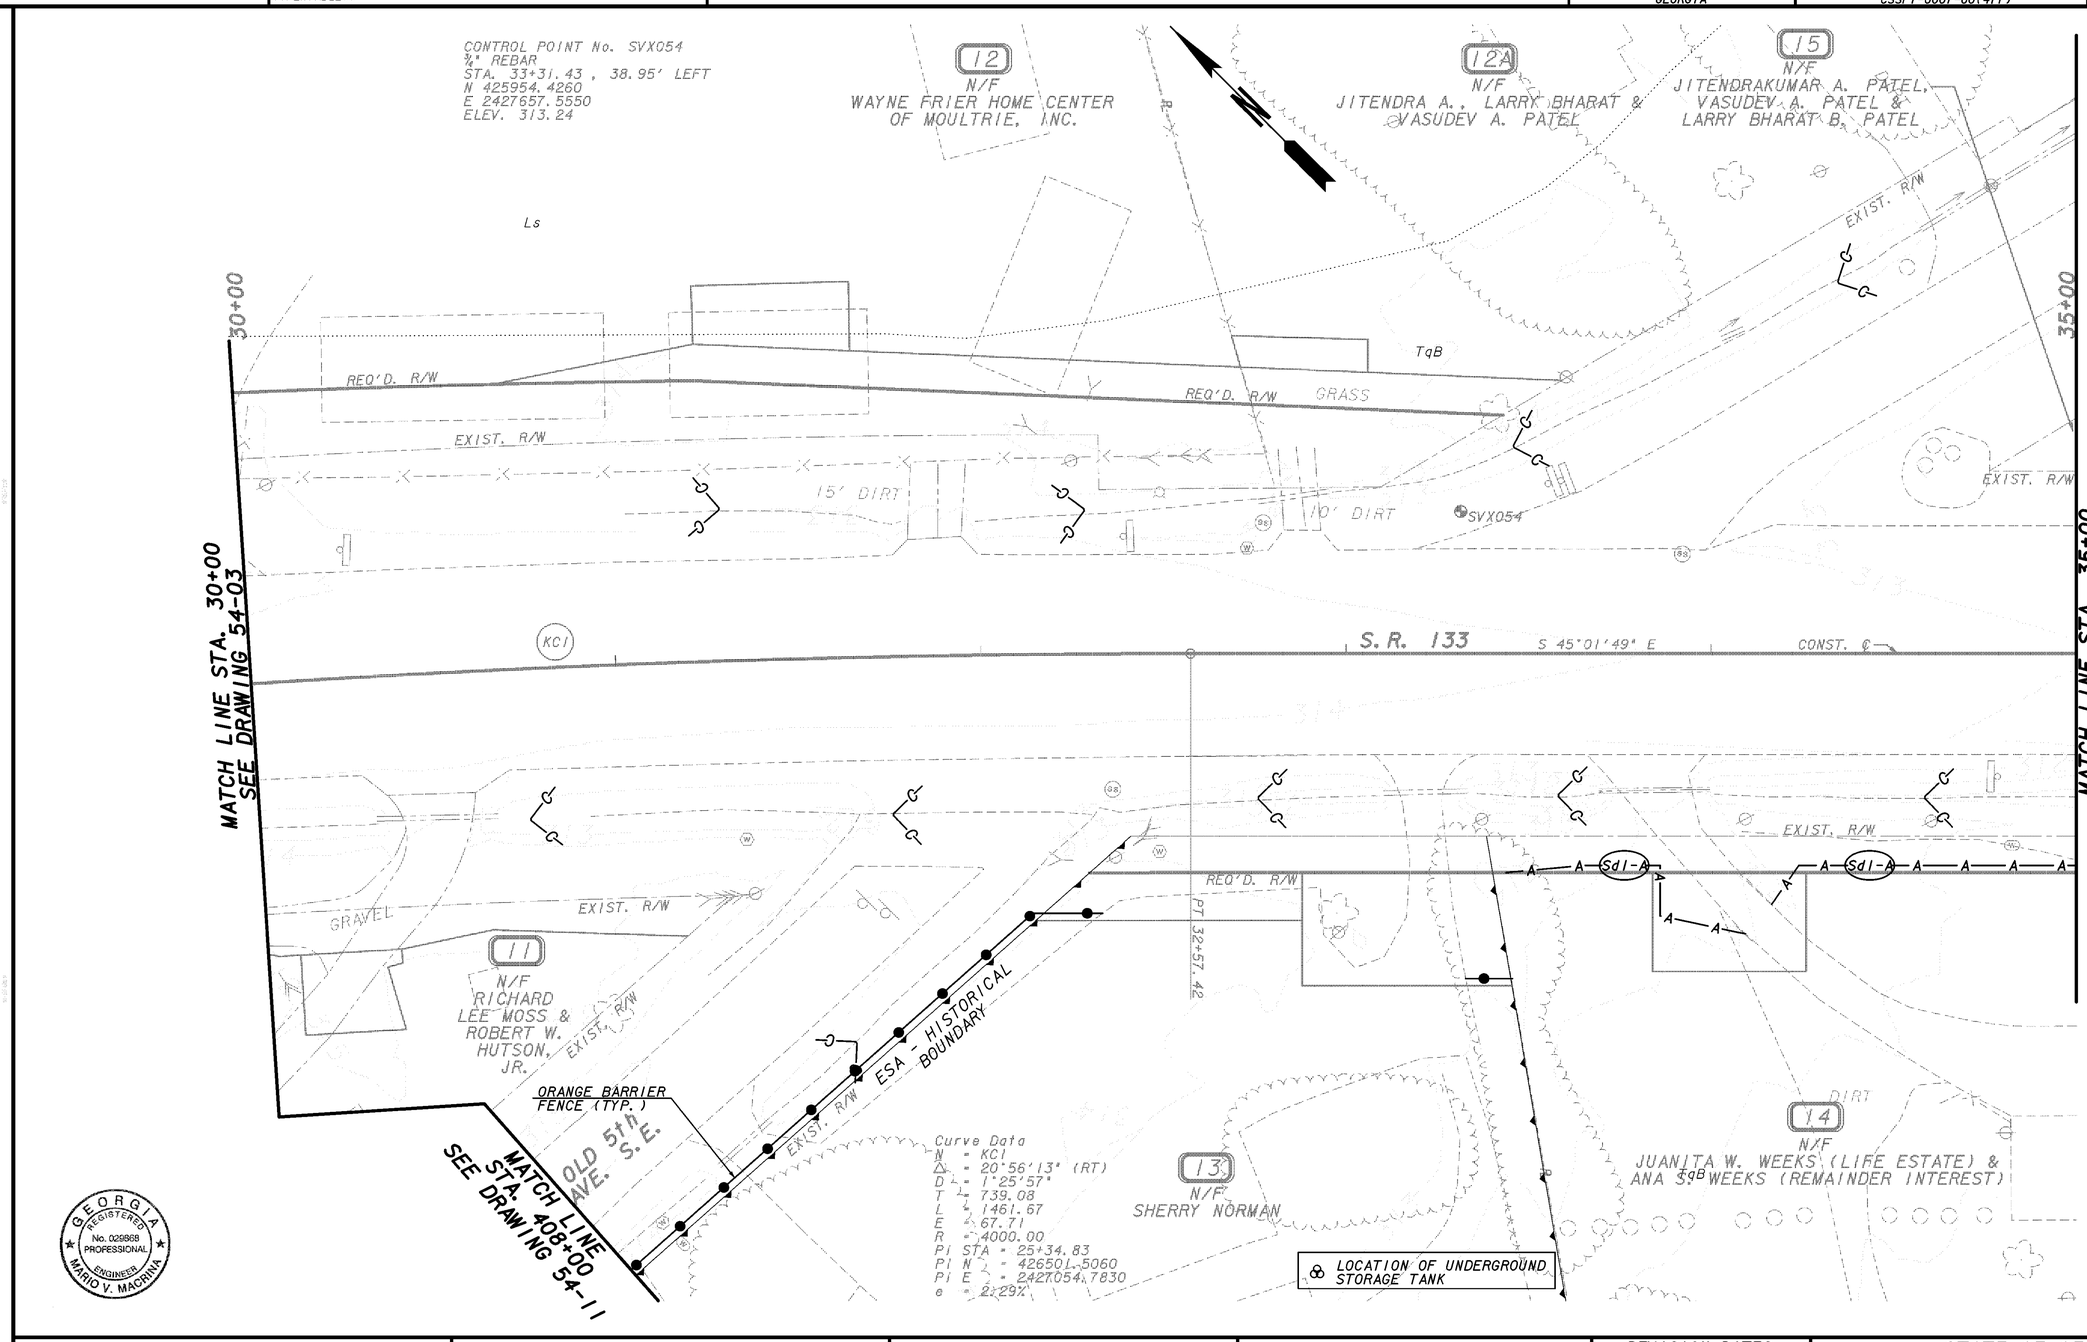


PROPERTY AND EXISTING R/W LINE
REQUIRED R/W LINE
CONSTRUCTION LIMITS
EASEMENT FOR CONSTR & MAINTENANCE OF SLOPES
EASEMENT FOR CONSTR OF SLOPES
EASEMENT FOR CONSTR OF DRIVES

BEGIN LIMIT OF ACCESS.....BLA
END LIMIT OF ACCESS.....ELA
LIMIT OF ACCESS
REQ'D R/W & LIMIT OF ACCESS
ESA BOUNDARY
ESA - SEE ENVIRONMENTAL RESOURCES IMPACT TABLE IN GENERAL NOTES FOR CONSTRUCTION RESTRICTIONS.

Wolverton & Associates
Consulting Engineers • Land Surveyors
5745 Supervisor Parkway Suite 100 Duluth, Georgia 30097
Phone: (770) 447-8999 Fax: (770) 447-9073
www.wolvertonassoc.com

20 0 20 40 60FT.
SCALE: 1" = 20'

| REVISION DATES | | |
|---|---|---|
| 7-13-12 | | |

STATE OF GEORGIA
DEPARTMENT OF TRANSPORTATION
OFFICE: PROGRAM DELIVERY

# BMP LOCATION DETAILS
## S. R. 133 & OLD ADEL RD. / 5th AVE. S. E. PHASE I

DRAWING No. 54-04

GPLM