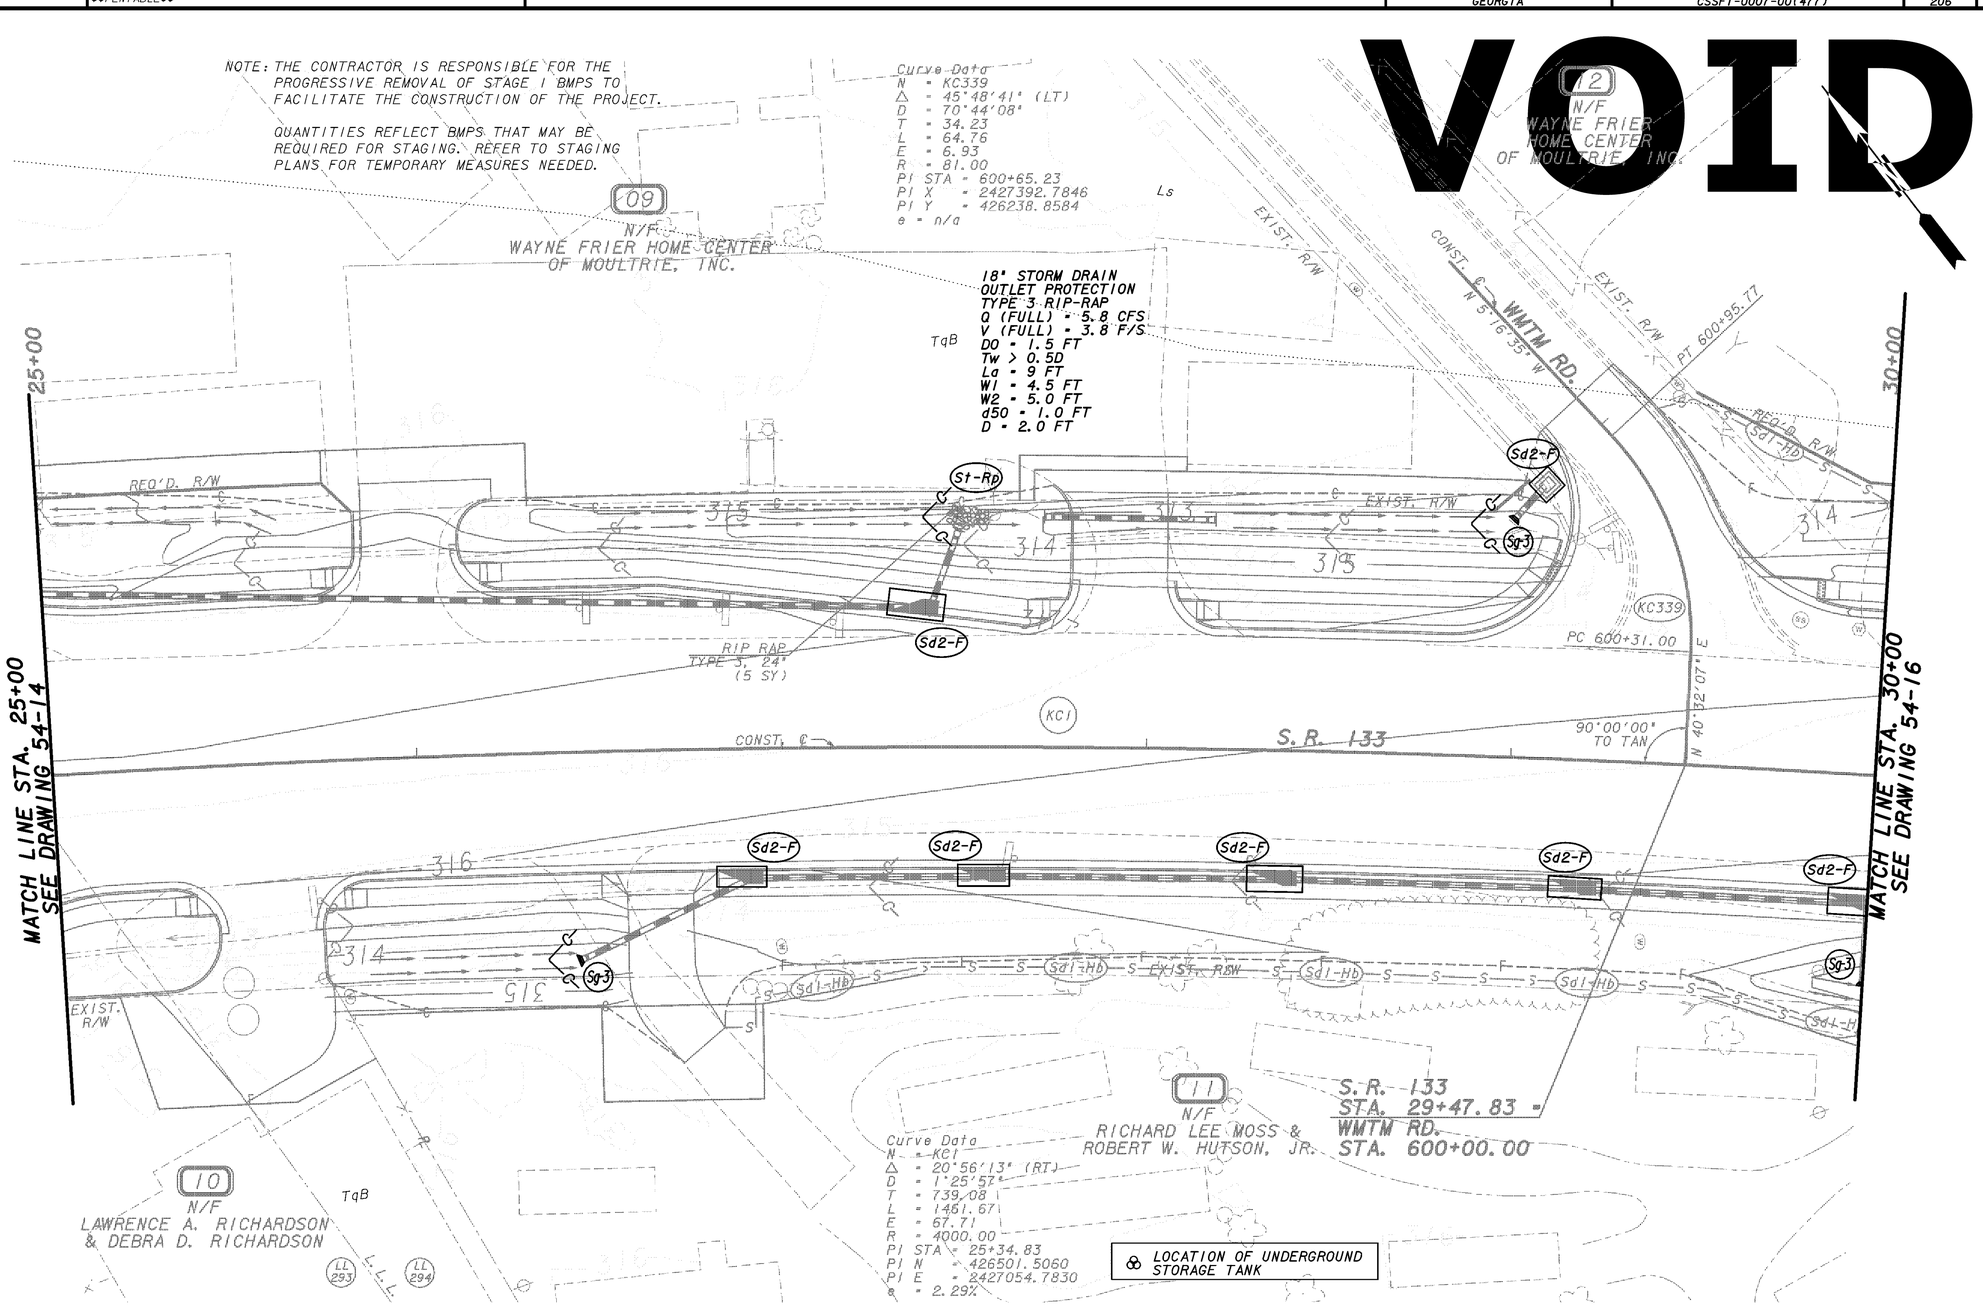


| | |
|---|---|
| PROPERTY AND EXISTING R/W LINE | |
| REQUIRED R/W LINE | |
| CONSTRUCTION LIMITS | —C— —F— |
| EASEMENT FOR CONSTR & MAINTENANCE OF SLOPES | |
| EASEMENT FOR CONSTR OF SLOPES | |
| EASEMENT FOR CONSTR OF DRIVES | |

BEGIN LIMIT OF ACCESS.....BLA
END LIMIT OF ACCESS.....ELA
LIMIT OF ACCESS
REQ'D R/W & LIMIT OF ACCESS
ESA BOUNDARY
ESA - SEE ENVIRONMENTAL RESOURCES IMPACT TABLE IN GENERAL NOTES FOR CONSTRUCTION RESTRICTIONS.


Wolverton & Associates
Consulting Engineers + Land Surveyors
5746 Superior Parkway Suite 100 Duluth, Georgia 30097
Phone: (770) 447-9999 Fax: (770) 447-9003
www.wolverton-assoc.com


20 0 20 40 60FT.
SCALE: 1" = 20'

| REVISION DATES | | |
|---|---|---|
| 4-3-12 | | |

STATE OF GEORGIA
DEPARTMENT OF TRANSPORTATION
OFFICE: PROGRAM DELIVERY

# BMP LOCATION DETAILS
## S.R. 133 & OLD ADEL RD./ 5th AVE. S.E. PHASE II

DRAWING No. 54-15

GPLM