DATETIME$$$	TIME$$$	PRF	DGN	STATE	PROJECT NUMBER	SHEET NO.	TOTAL SHEETS
$USER$		$$PENTABLE$$		GEORGIA	CSSFT-0007-00(477)	216	236

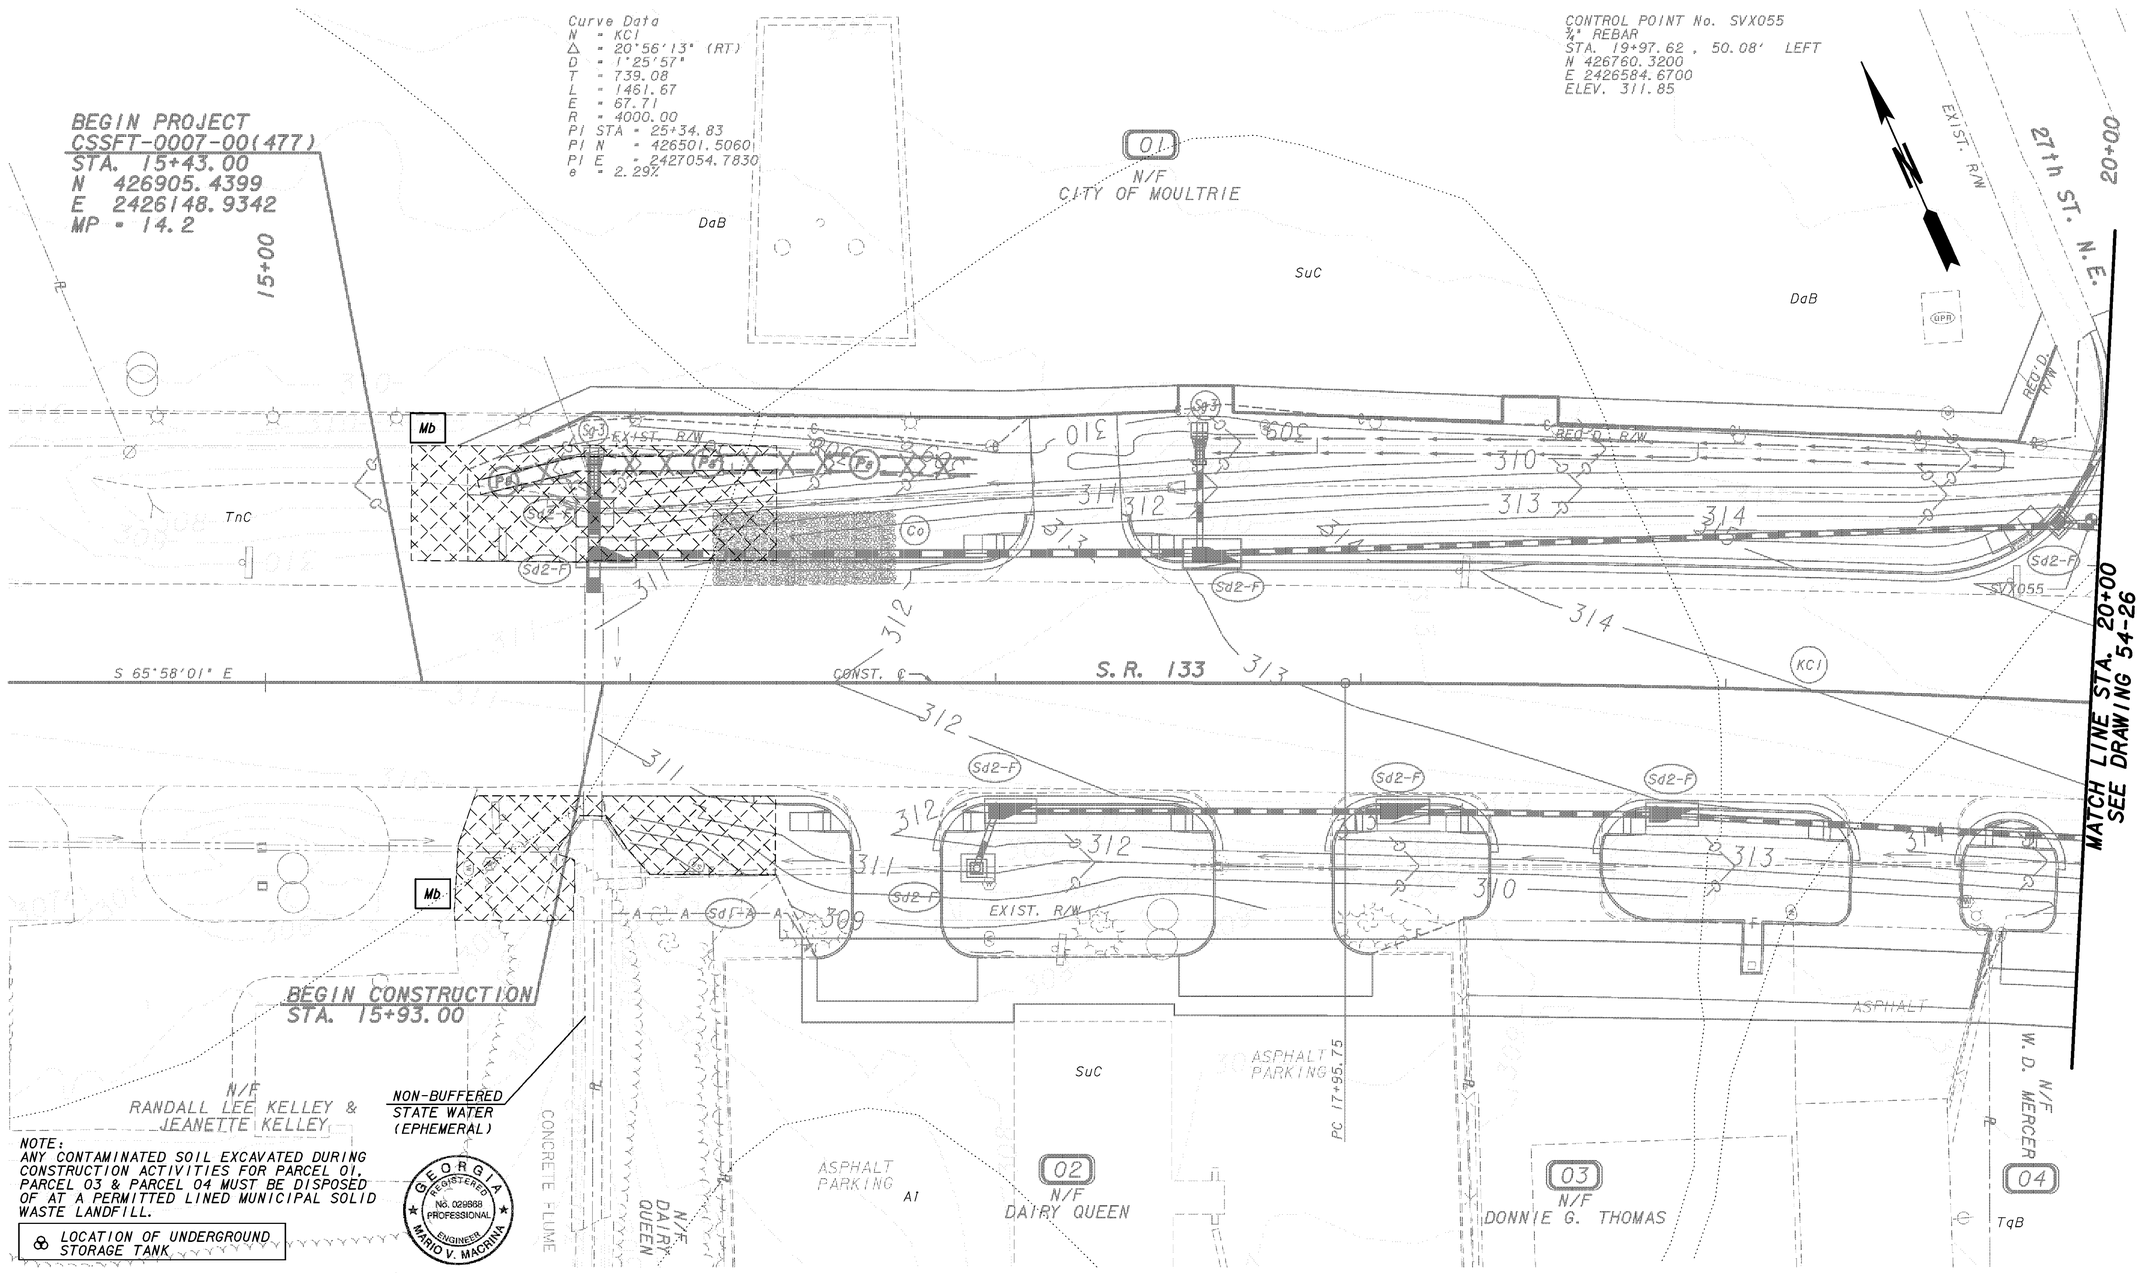

NOTE:
ANY CONTAMINATED SOIL EXCAVATED DURING CONSTRUCTION ACTIVITIES FOR PARCEL 01, PARCEL 03 & PARCEL 04 MUST BE DISPOSED OF AT A PERMITTED LINED MUNICIPAL SOLID WASTE LANDFILL.

LOCATION OF UNDERGROUND STORAGE TANK

GEORGIA REGISTERED No. 029868 PROFESSIONAL ENGINEER MARIO V. MACRINA

PROPERTY AND EXISTING R/W LINE	
REQUIRED R/W LINE	
CONSTRUCTION LIMITS	C F
EASEMENT FOR CONSTR & MAINTENANCE OF SLOPES	
EASEMENT FOR CONSTR OF SLOPES	
EASEMENT FOR CONSTR OF DRIVES	

BEGIN LIMIT OF ACCESS	BLA
END LIMIT OF ACCESS	ELA
LIMIT OF ACCESS	
REQ'D R/W & LIMIT OF ACCESS	
ESA BOUNDARY	

ESA - SEE ENVIRONMENTAL RESOURCES IMPACT TABLE IN GENERAL NOTES FOR CONSTRUCTION RESTRICTIONS.

Wolverton & Associates
Consulting Engineers + Land Surveyors

20 0 20 40 60FT.
SCALE: 1" = 20'

REVISION DATES		
7-13-12		

STATE OF GEORGIA
DEPARTMENT OF TRANSPORTATION
OFFICE: PROGRAM DELIVERY

BMP LOCATION DETAILS
S.R. 133 & OLD ADEL RD./
5th AVE. S.E.
PHASE III

DRAWING No. 54-25