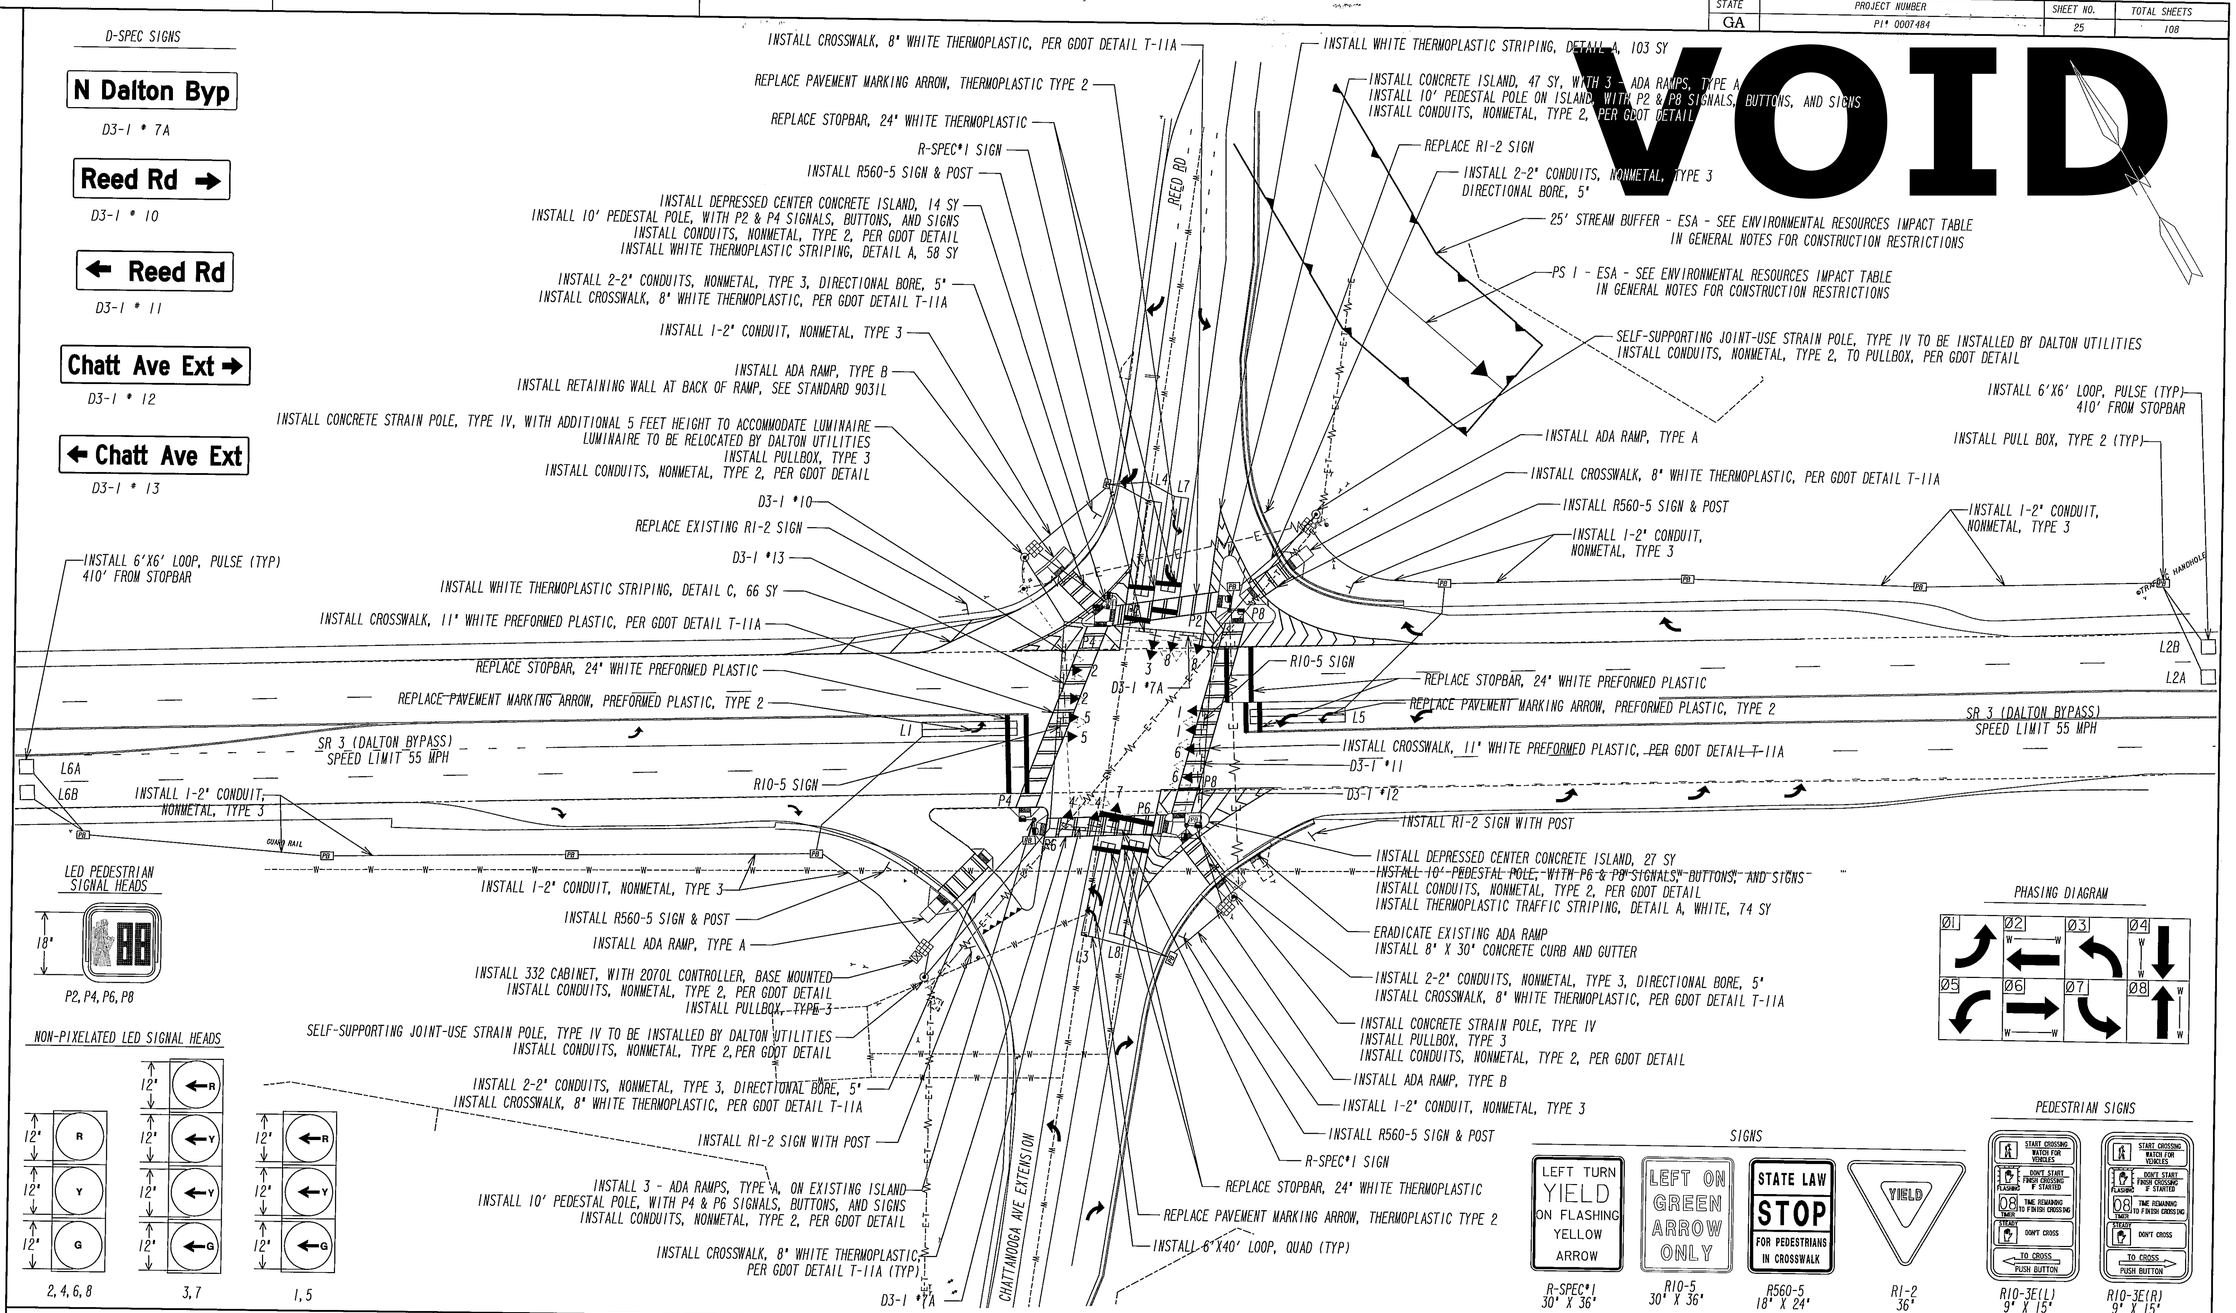

INTERSECTION #5
SR 3 (DALTON BYPASS)
@
REED RD/CHATTANOOGA AVE

Stantec

SCALE IN FEET
0 30 60 120

REVISION DATES

STATE OF GEORGIA
DEPARTMENT OF TRANSPORTATION
OFFICE: Program Delivery
SIGNAL PLANS
CONSTRUCTION AND INSTALLATION

DRAWING No. 27-015

3/1/2007 GPLN