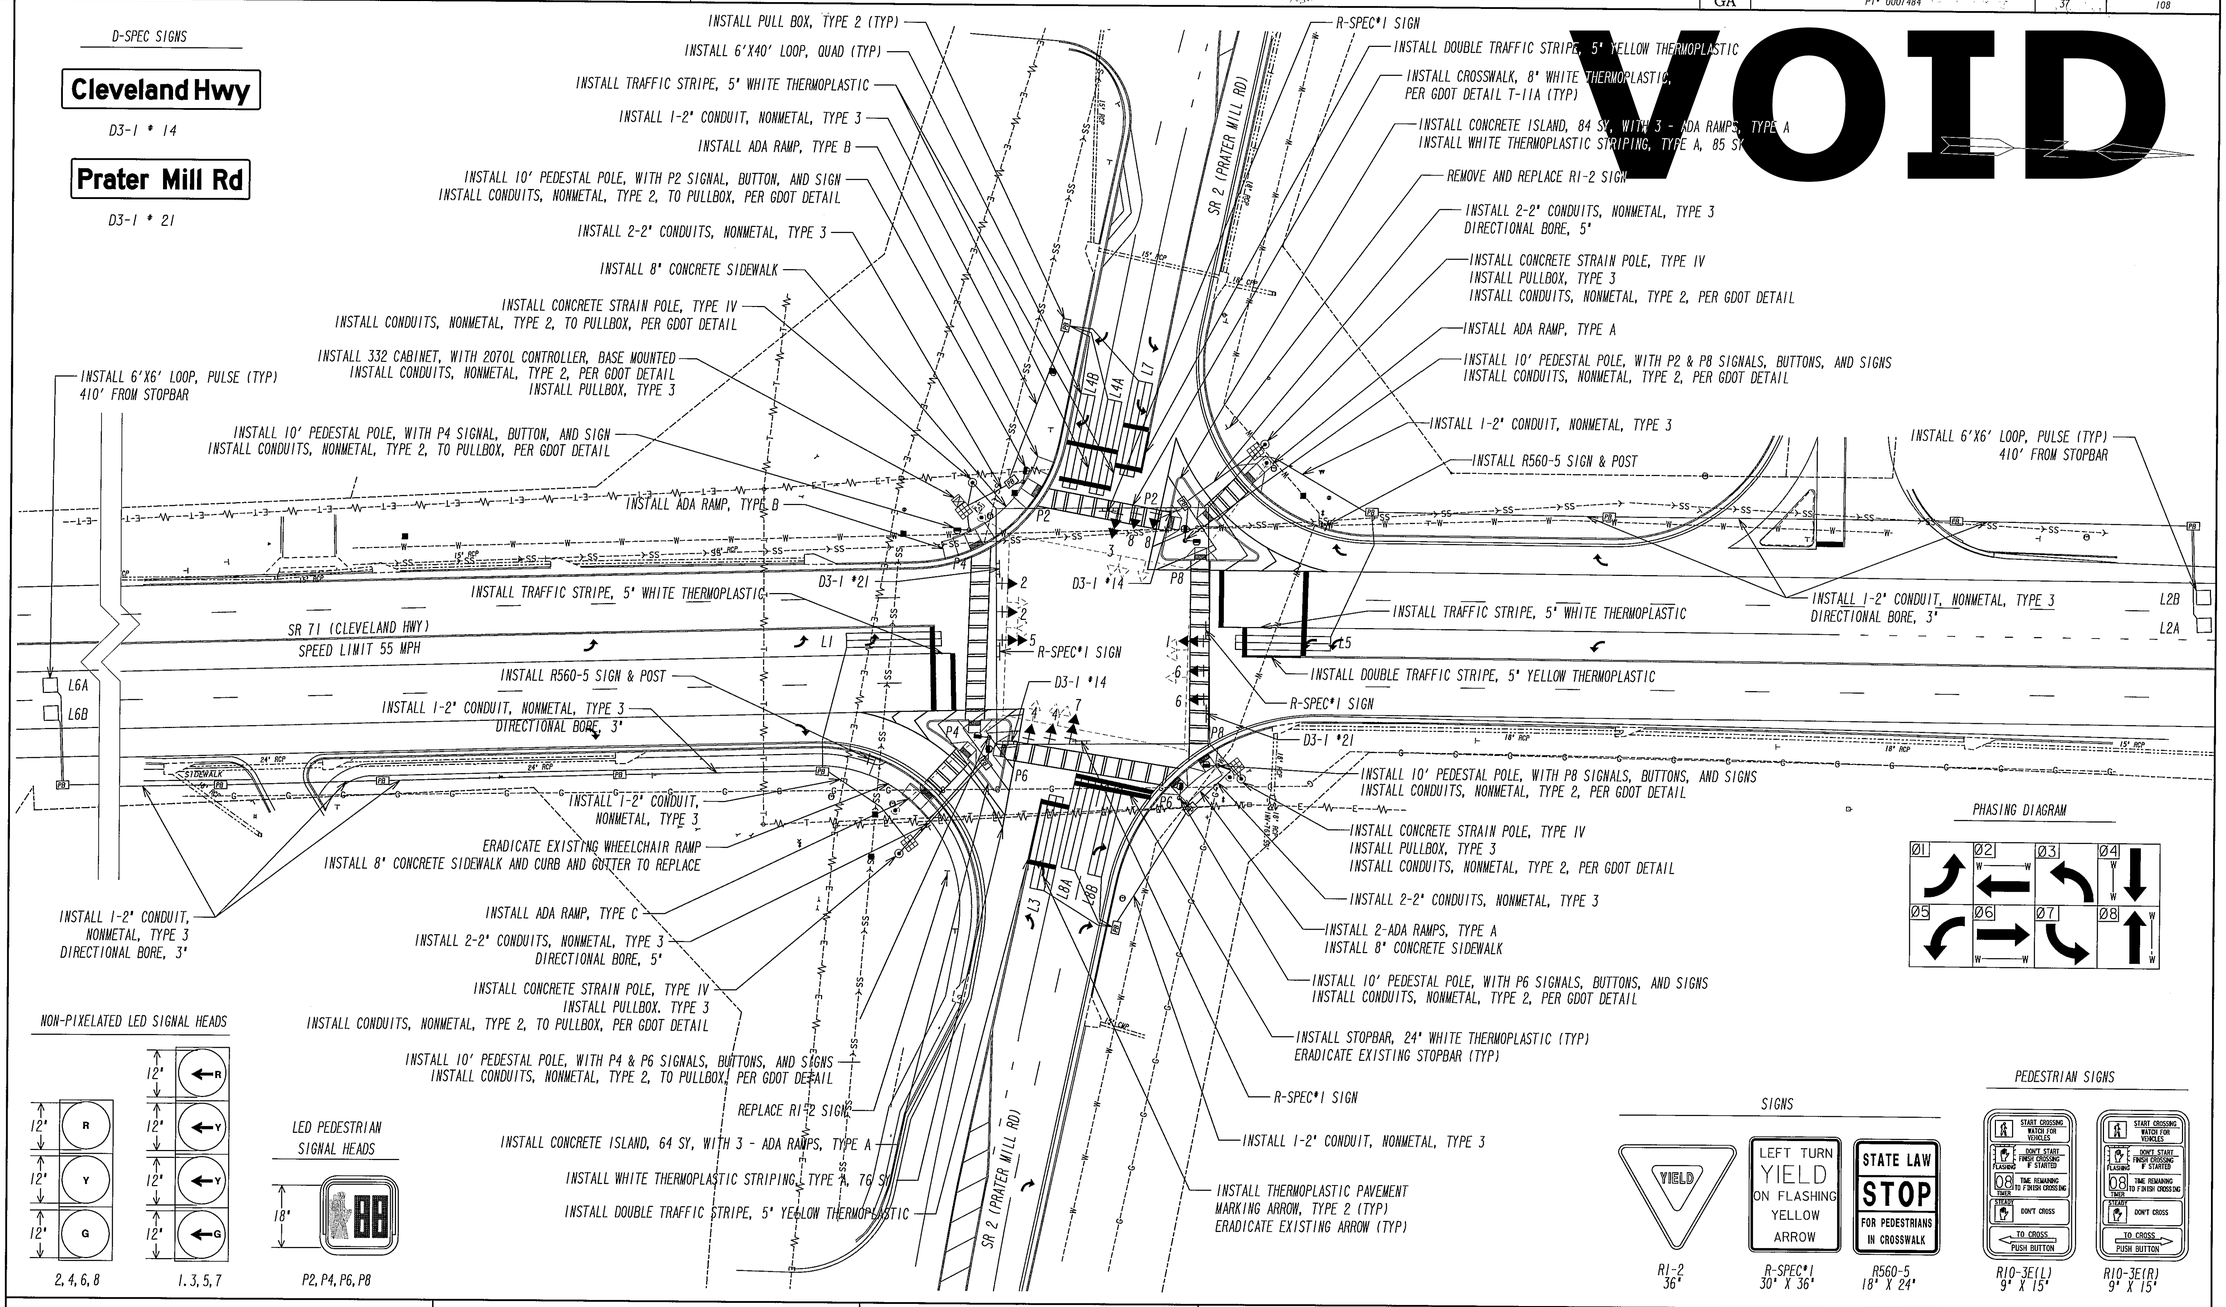

INTERSECTION #9
SR 71 (CLEVELAND HWY)
@
SR2 (PRATER MILL RD)

Stantec

SCALE IN FEET
0 30 60 120

REVISION DATES		

STATE OF GEORGIA
DEPARTMENT OF TRANSPORTATION
OFFICE: Program Delivery
SIGNAL PLANS
CONSTRUCTION AND
INSTALLATION

DRAWING No.
27-027

3/1/2007 GPLN