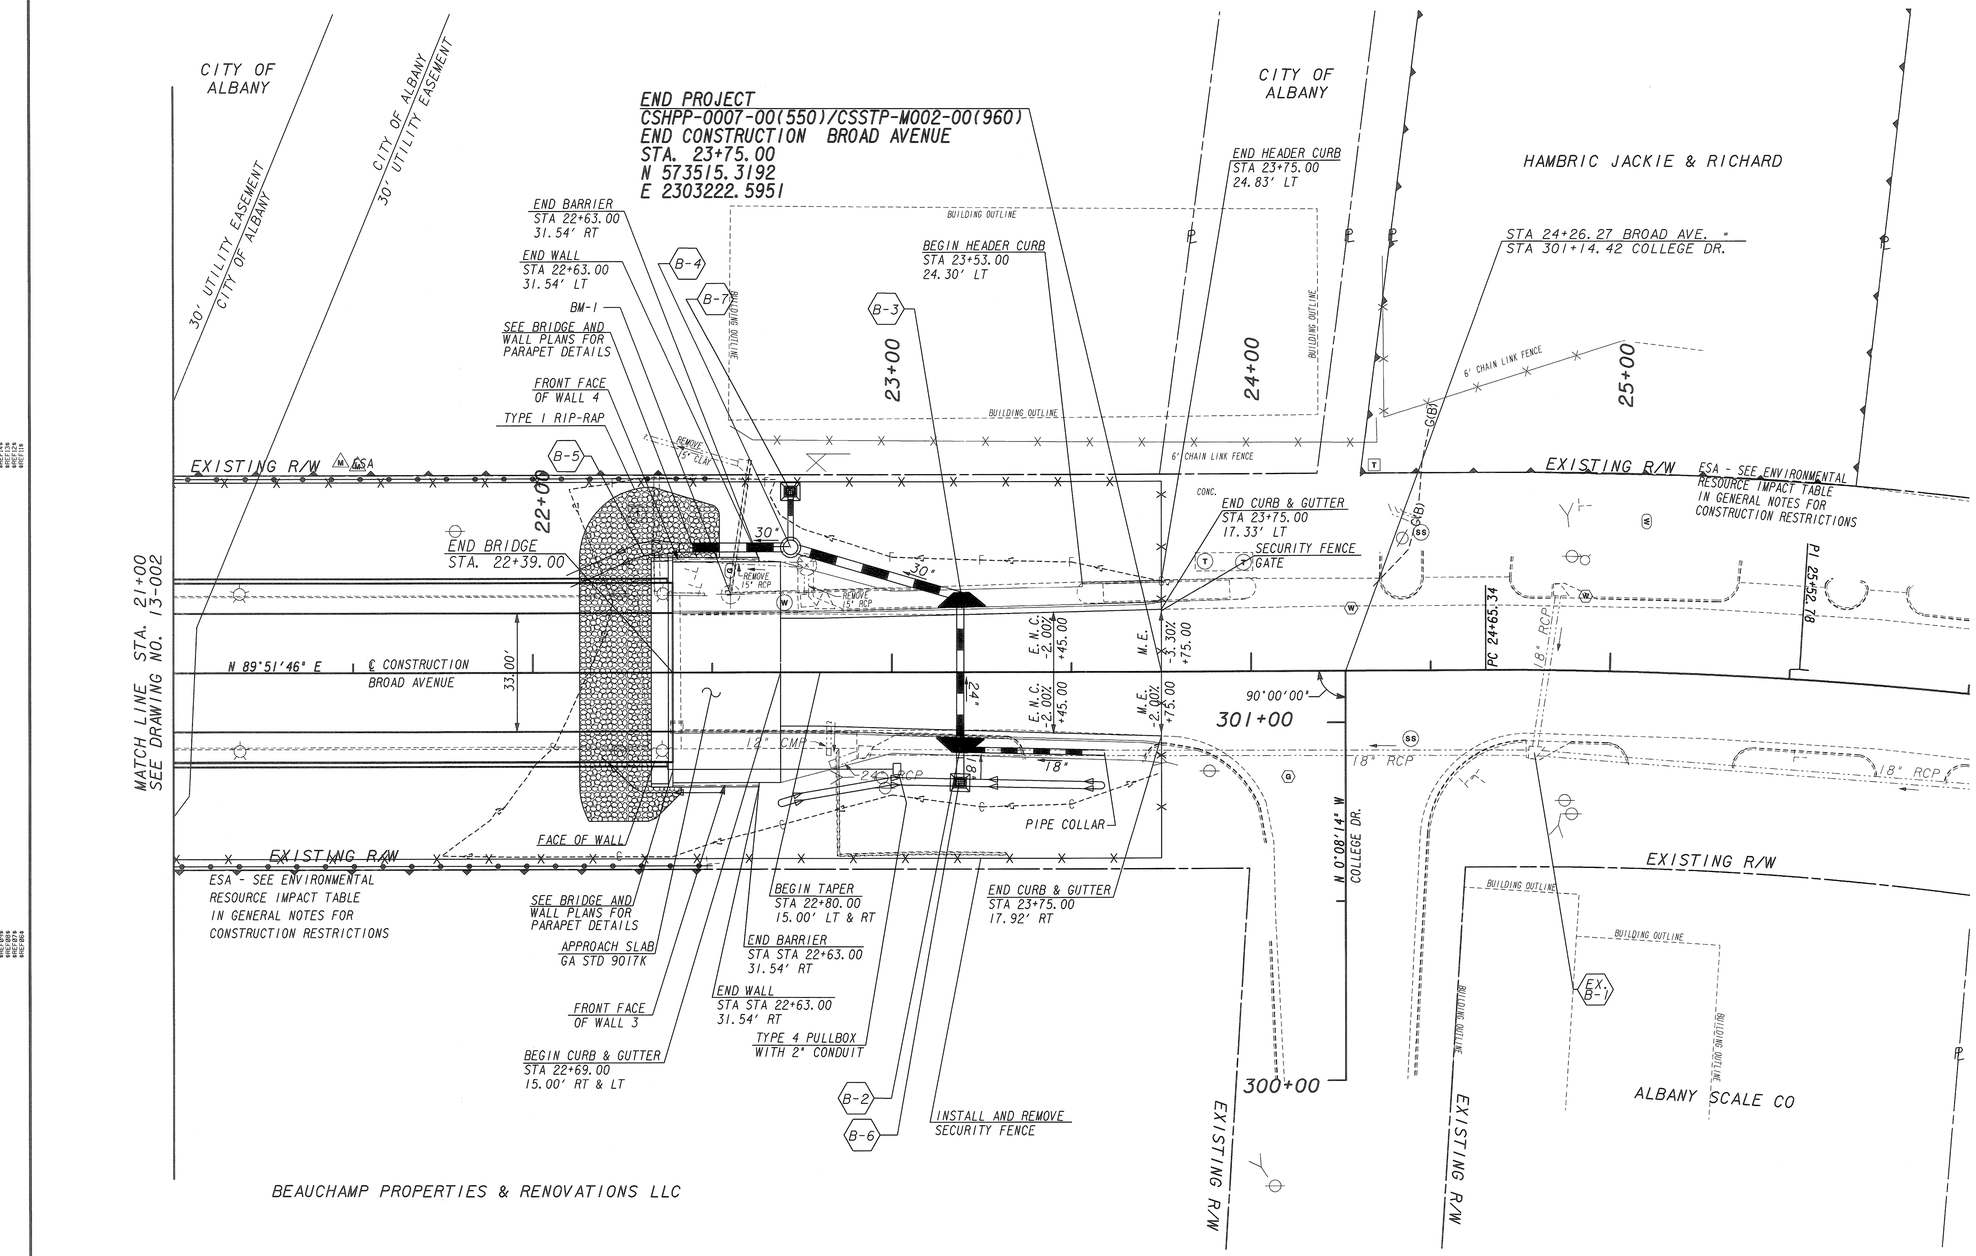

SURVEY CONTROL POINT
BM-1 N= 573536.71 E =2303102.65 EL= 196.80 STA 22+55.10 OFFSET 21.68' RT DESCRIPTION: CHISELED SQUARE ON TOP OF WALL
SURVEY CONTROL POINT
BM-2 N =573438.70 E =2304238.62 EL= 201.64 STA OFFSET DESCRIPTION: TOP OF BOLT ON POLE AT INT.

PROPERTY AND EXISTING R/W LINE
REQUIRED R/W LINE
CONSTRUCTION LIMITS — C — F —
EASEMENT FOR CONSTR & MAINTENANCE OF SLOPES
EASEMENT FOR CONSTR OF SLOPES
EASEMENT FOR CONSTR OF DRIVES

BEGIN LIMIT OF ACCESS.....BLA
END LIMIT OF ACCESS.....ELA
LIMIT OF ACCESS
R/W AND LIMIT OF ACCESS
EXISTING R/W LINE

Heath & Lineback Engineers
INCORPORATED
2390 CANTON ROAD, BUILDING 200
MARIETTA, GEORGIA 30066-5393

LAND LOT NO. : N/A
LAND DISTRICT: N/A
GMD: 945 & 1097

SCALE IN FEET
0 20 40 80

REVISION DATES

STATE OF GEORGIA
DEPARTMENT OF TRANSPORTATION
OFFICE: PROGRAM DELIVERY

MAINLINE PLAN
BROAD AVENUE

BROAD AVENUE BRIDGE REPLACEMENT
OVER THE FLINT RIVER
DOUGHERTY COUNTY

DRAWING No. 13-003

1/5/2009 GPLN