STATE	PROJECT NUMBER	SHEET NO.	TOTAL SHEETS
GA.	CSHPP-0007-00(550) CSSTP-M002-00(960)	57	178

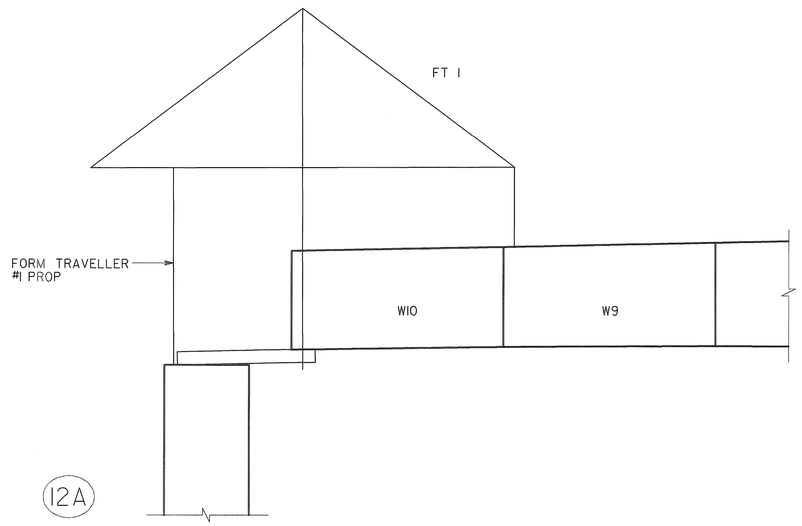

ABUTMENT 1

18. REMOVE CORE FORMS FROM FORM TRAVELLER #1.
19. ADVANCE FORM TRAVELLER #1.
20. ERECT FORM TRAVELLER #1 PROP AT ABUTMENT 1.
21. RELEASE STRUT/TIE AT PIER 2. FALSEWORK AT PIER 2 MAY BE REMOVED ONCE STRUT/TIE IS RELEASED.
22. APPLY CORRECTIVE DISPLACEMENT AT FORM TRAVELLER #1 PROP TO BRING SUPERSTRUCTURE TO FINAL GRADE.

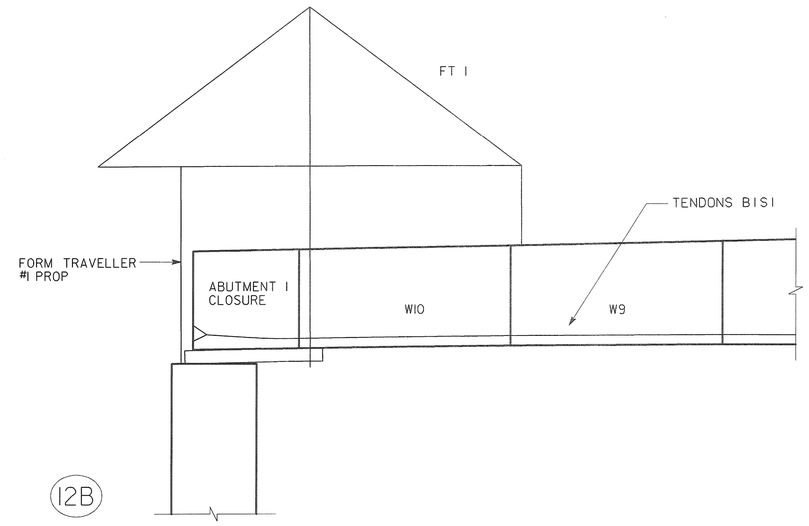

ABUTMENT 1

23. INSTALL BEARINGS AT ABUTMENT 1.
24. ERECT FORMWORK FOR ABUTMENT 1 CLOSURE.
25. POUR ABUTMENT 1 CLOSURE.
26. STRESS TENDONS B1S1.
27. RELEASE FORM TRAVELLER #1 PROP.
28. REMOVE FORM TRAVELLER #2.
29. REMOVE FORM TRAVELLER #1.

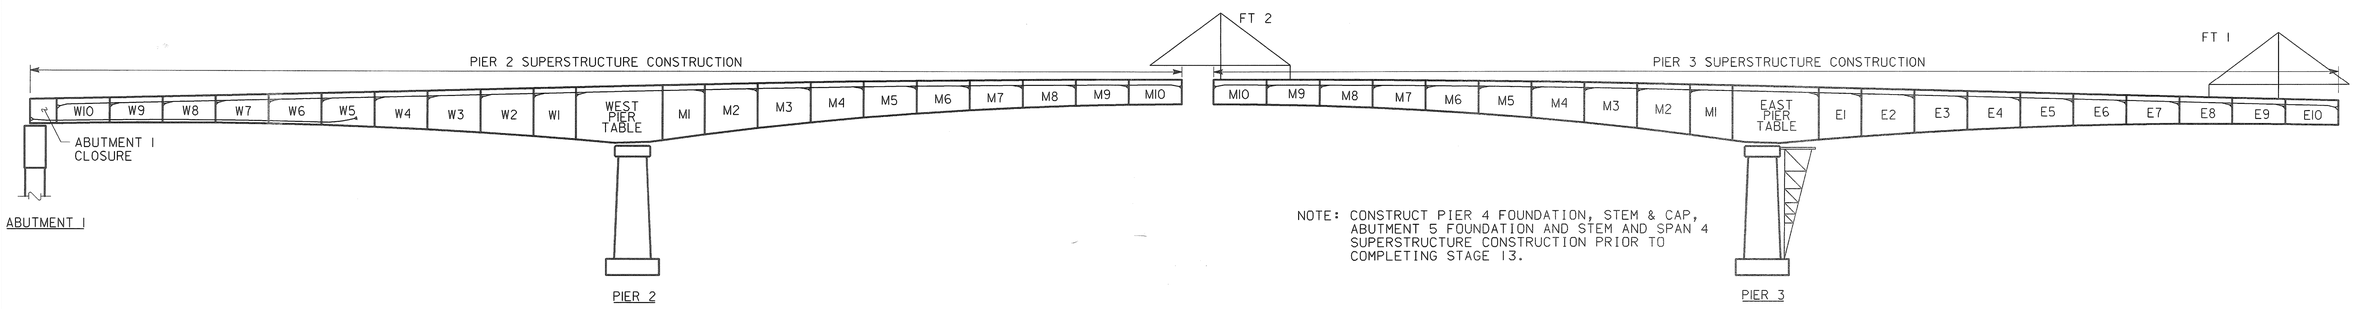

NOTE: CONSTRUCT PIER 4 FOUNDATION, STEM & CAP, ABUTMENT 5 FOUNDATION AND STEM AND SPAN 4 SUPERSTRUCTURE CONSTRUCTION PRIOR TO COMPLETING STAGE 13.

13

30. ERECTION OF PIER 3 WILL PROCEED IN A MANNER SIMILAR TO STAGES 1-11, STEPS 1-17.
31. REMOVE CORE FORMS FROM FORM TRAVELLER #2.
32. ADVANCE FORM TRAVELLER #2. LEAVE FORM TRAVELLER #2 FULLY SUPPORTED BY PIER 3 SUPERSTRUCTURE CONSTRUCTION AND NEITHER SUPPORTED BY NOR CONNECTED TO PIER 2 SUPERSTRUCTURE CONSTRUCTION.

BRIDGE NO. 1

Heath & Lineback Engineers
INCORPORATED
2390 CANTON ROAD, BUILDING 200
MARIETTA, GEORGIA 30066-5393
(770)424-1668

STATE OF GEORGIA
DEPARTMENT OF TRANSPORTATION
ENGINEERING DIVISION - OFFICE OF BRIDGE AND STRUCTURES

CONSTRUCTION SEQUENCE (2 OF 4)

CR 1297 (BROAD AVE.) OVER FLINT RIVER

DOUGHERTY COUNTY

CSHPP-0007-00(550)
CSSTP-M002-00(960)

REVISIONS	BY	DATE

DRAWING NO. 35 - 005

BRIDGE SHEET 5 OF 53

NO SCALE — NOVEMBER 2011

DESIGNED JMO/JAH	CHECKED CBL	REVIEWED WEI/WMD
DRAWN BCB	DESIGN GROUP	APPROVED BFR

1 INCH WHEN PRINTED FULL SIZE

J:/2009039/0007550/STRUCTURES\BRIDGE\PLANS\0007550_CONSEQ.DGN