STATE	PROJECT NUMBER	SHEET NO.	TOTAL SHEETS
GA.	CSHPP-0007-00(550) CSSTP-M002-00(960)	58	178

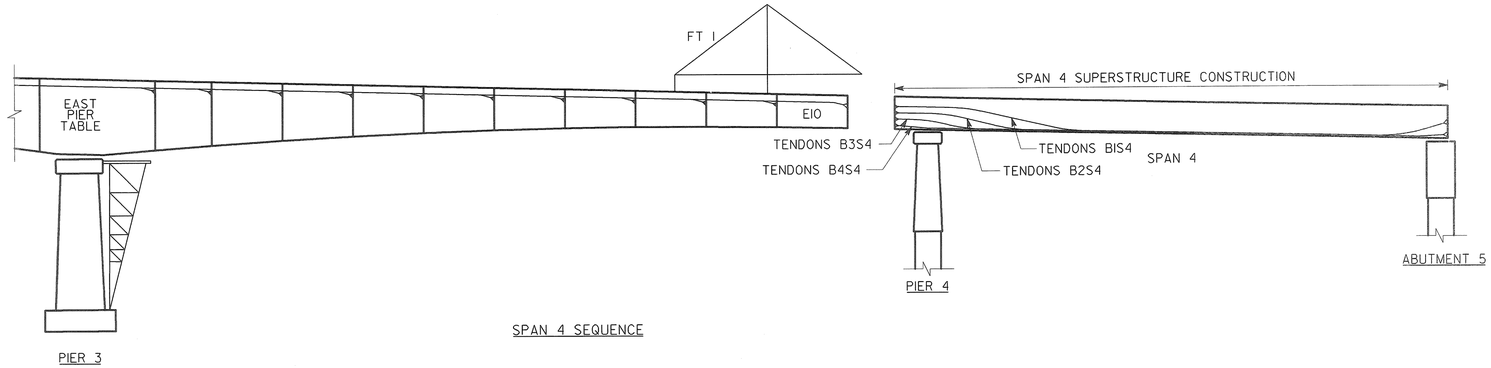

SPAN 4 SEQUENCE

1. ERECT PIER 4 AND ABUTMENT 5 FOUNDATIONS, STEMS AND CAP.
2. INSTALL BEARING PADS AT PIER 4 AND BEARINGS AT ABUTMENT 5.
3. ERECT FALSEWORK AND FORMWORK FOR SPAN 4 SUPERSTRUCTURE CONSTRUCTION (NOT SHOWN)
4. POUR SPAN 4 SUPERSTRUCTURE CONSTRUCTION.
5. STRESS TENDONS B1S4, B2S4, B3S4, & B4S4 IN THIS RESPECTIVE ORDER.
6. RELEASE AND REMOVE FALSEWORK AND FORMWORK FOR SPAN 4 SUPERSTRUCTURE CONSTRUCTION.

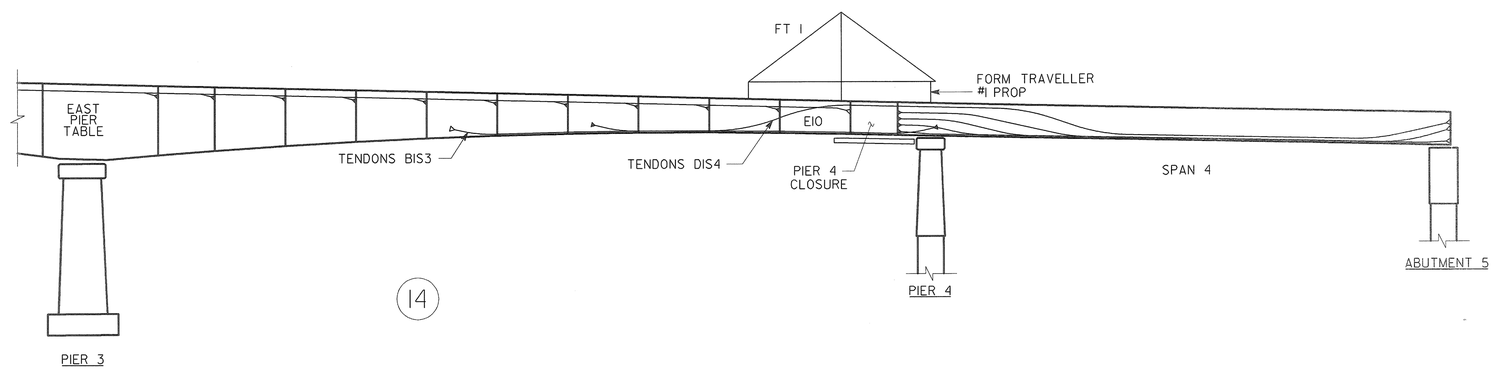

14

33. REMOVE CORE FORMS FROM FORM TRAVELLER #1.
34. ADVANCE FORM TRAVELLER #1.
35. ERECT FORM TRAVELLER #1 PROP AT ℄ OF PIER 4 DIAPHRAGM.
36. RELEASE STRUT/TIE AT PIER 3. FALSEWORK AT PIER 3 MAY BE REMOVED ONCE STRUT/TIE IS RELEASED.
37. APPLY CORRECTIVE DISPLACEMENT AT FORM TRAVELLER PROP TO BRING PIER 3 SUPERSTRUCTURE CONSTRUCTION TO FINAL GRADE AND ALIGN THE CANTILEVER TIP OF THE PIER 3 SUPERSTRUCTURE CONSTRUCTION WITH THE CANTILEVER TIP OF THE SPAN 4 SUPERSTRUCTURE CONSTRUCTION.
38. ERECT FORMWORK FOR PIER 4 CLOSURE.
39. POUR PIER 4 CLOSURE.
40. STRESS TENDONS B1S3 AND THEN TENDONS D1S4.
41. RELEASE FORM TRAVELLER #1 PROP.
42. LEAVE FORM TRAVELLERS IN PLACE.

BRIDGE NO. 1

Heath & Lineback Engineers
INCORPORATED
2390 CANTON ROAD, BUILDING 200
MARIETTA, GEORGIA 30066-5393
(770)424-1668

STATE OF GEORGIA
DEPARTMENT OF TRANSPORTATION
ENGINEERING DIVISION - OFFICE OF BRIDGE AND STRUCTURES

CONSTRUCTION SEQUENCE (3 OF 4)

CR 1297 (BROAD AVE.) OVER FLINT RIVER

DOUGHERTY COUNTY

CSHPP-0007-00(550)
CSSTP-M002-00(960)

REVISIONS	BY	DATE

DRAWING NO. 35 - 006

BRIDGE SHEET 6 OF 53

NO SCALE — NOVEMBER 2011

DESIGNED	JMO/JAH	CHECKED	GBL	REVIEWED	WEI/WMD
DRAWN	BCB	DESIGN GROUP		APPROVED	BFR

1 INCH WHEN PRINTED FULL SIZE

J:/2009039/0007550/STRUCTURES\BRIDGE\PLANS\0007550_CONSEQ.DGN