STATE	PROJECT NUMBER	SHEET NO.	TOTAL SHEETS
GA.	CSHPP-0007-00(550) CSSTP-M002-00(960)	59	178

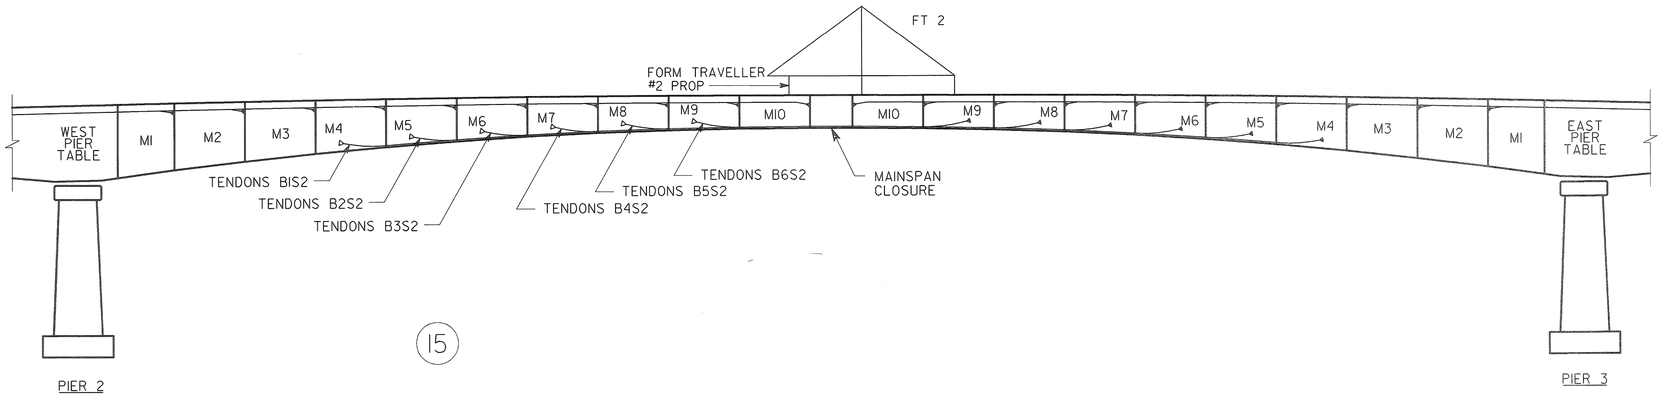

15

43. ERECT FORM TRAVELLER #2 PROP SO THAT PIER 2 SUPERSTRUCTURE CONSTRUCTION AND PIER 3 SUPERSTRUCTURE CONSTRUCTION EQUALLY SUPPORT THE WEIGHT OF THE TRAVELLER AND THE CLOSURE WET CONCRETE.
44. APPLY AN ALIGNMENT FORCE TO THE TIPS OF M10 SEGMENTS (IF REQ.). THE LOCATION AND MAGNITUDE OF THE FORCE REQUIRED TO ALIGN THE TIPS IS DEPENDENT ON THE DEGREE OF MISALIGNMENT AND REQUIRES APPROVAL BY THE ENGINEER PRIOR TO ALIGNING THE CANTILEVER TIPS.
45. ERECT FORMWORK FOR MAINSPAN CLOSURE.
46. POUR MAINSPAN CLOSURE.
47. STRESS TENDONS B1S2, B2S2, B3S2, B4S2, B5S2 AND B6S2 IN THIS RESPECTIVE ORDER.
48. RELEASE TRAVELLER #2 PROP.
49. REMOVE FORM TRAVELLER #2.
50. REMOVE FORM TRAVELLER #1.

16

51. CONSTRUCT ABUTMENT 1 & 5 BACKWALLS TO PROVIDE THE JOINT WIDTH SPECIFIED.
52. CONSTRUCT SECONDARY EDGE POURS.
53. MILL DECK TO ACHIEVE FINAL PROFILE.
54. CONSTRUCT PARAPETS AND INSTALL LIGHTING.
55. CONSTRUCT SIDEWALKS.
56. CONTINUE CONSTRUCTION.

BRIDGE NO. 1

Heath & Lineback Engineers
INCORPORATED
2390 CANTON ROAD, BUILDING 200
MARIETTA, GEORGIA 30066-5393
(770)424-1668

STATE OF GEORGIA
DEPARTMENT OF TRANSPORTATION
ENGINEERING DIVISION - OFFICE OF BRIDGE AND STRUCTURES

CONSTRUCTION SEQUENCE (4 OF 4)

CR 1297 (BROAD AVE.) OVER FLINT RIVER

DOUGHERTY COUNTY

CSHPP-0007-00(550)
CSSTP-M002-00(960)

REVISIONS	BY	DATE

DRAWING NO. 35 - 007

BRIDGE SHEET 7 OF 53

NO SCALE

NOVEMBER 2011

DESIGNED	JMO/JAH	CHECKED	GBL	REVIEWED	WEI/WMD
DRAWN	BCB	DESIGN GROUP		APPROVED	BFR

1 INCH WHEN PRINTED FULL SIZE

J:/2009039/0007550/STRUCTURES\BRIDGE\PLANS\0007550_CONSEQ.DGN