STATE	PROJECT NUMBER	SHEET NO.	TOTAL SHEETS
GA.	CSHPP-0007-00(550) CSSTP-M002-00(960)	87	178

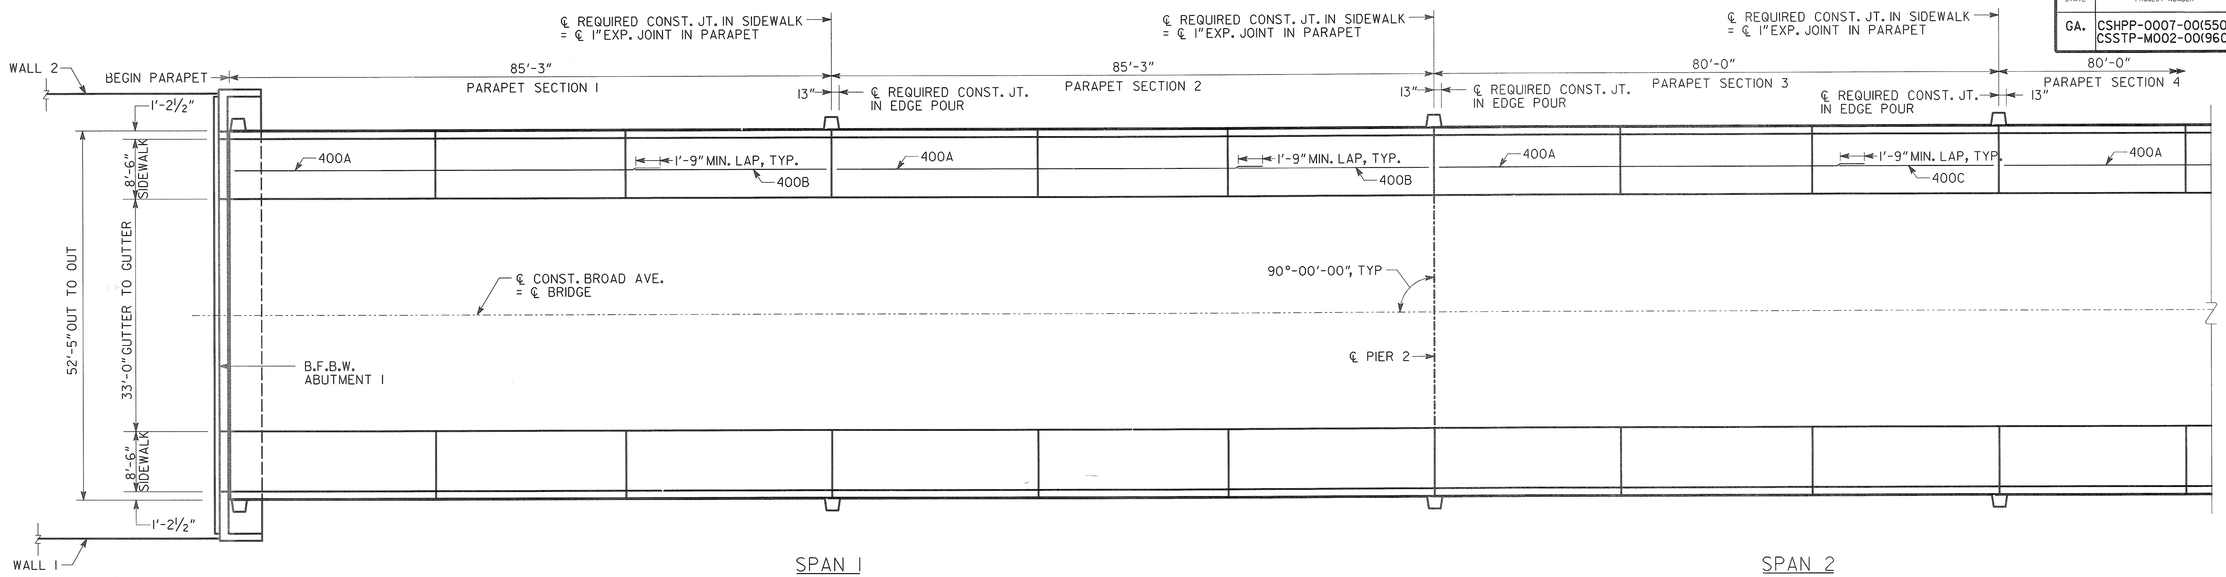

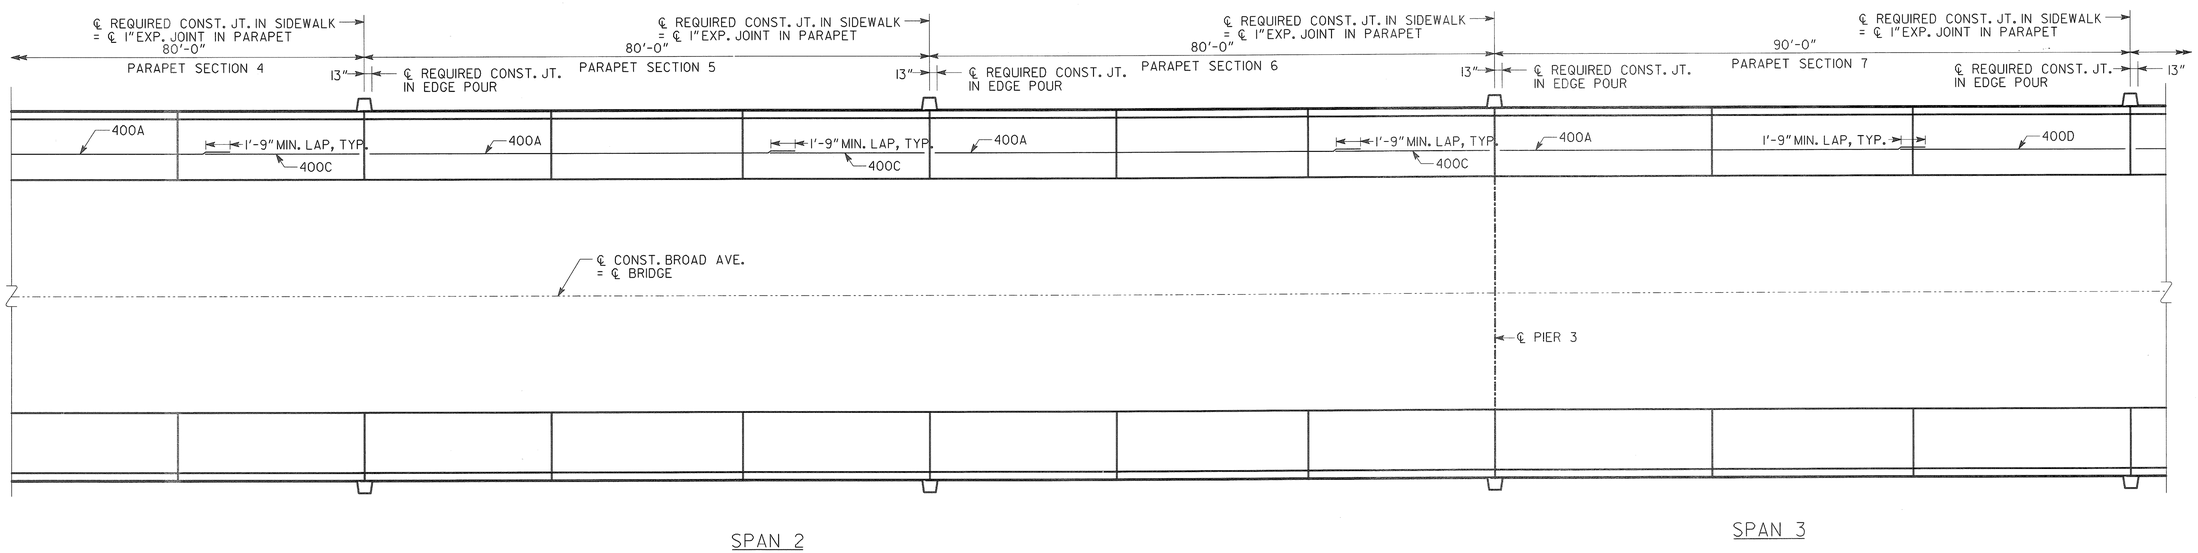

SUPERSTRUCTURE APPURTENANCE QUANTITIES

ITEM	LOCATION	SPAN 1	SPAN 2	SPAN 3	SPAN 4
LUMP - SUPERSTR. CONCRETE, CY, CLASS "AAA"	EDGE POUR & LIGHT BUMP OUTS	17.4	31.9	17.8	11.1
LUMP - SUPERSTR. REINF. STEEL, LB		2924	5127	2814	3217
LUMP - SUPERSTR. CONCRETE, CY, CLASS "AA"	SIDEWALK	58.6	110.0	61.9	38.0
LUMP - SUPERSTR. REINF. STEEL, LB		4065	7639	4292	2610
PARAPET, LF		341	640	360	221

PARAPET TABLE✱✱

PARAPET SECTION NO.	LENGTH	TYPE	1	N1	2	N2	3	N3	4	5	6
1 & 2	85'-3"	B	29'-2"	18	26'-11"	17	29'-2"	18	5"	4½"	4½"
3 - 6	80'-0"	B	26'-5¼"	16	27'-1½"	17	26'-5¼"	16	6¼"	6½"	6½"
7 & 8	90'-0"	B	30'-9¼"	19	28'-5½"	18	30'-9¼"	19	5¼"	5½"	5½"
9 & 10	55'-3"	B	18'-8¼"	11	17'-10½"	11	18'-8¼"	11	4¾"	5"	5"

✱✱ WORK IN CONJUNCTION WITH CONCRETE PARAPET DETAILS SHEET

BRIDGE NO. 1

Heath & Lineback Engineers
INCORPORATED
2390 CANTON ROAD, BUILDING 200
MARIETTA, GEORGIA 30066-5393
(770)424-1668

STATE OF GEORGIA
DEPARTMENT OF TRANSPORTATION
ENGINEERING DIVISION - OFFICE OF BRIDGE AND STRUCTURES

DECK PLAN (1 OF 2)

CR 1297 (BROAD AVE.) OVER FLINT RIVER

DOUGHERTY COUNTY

CSHPP-0007-00(550)
CSSTP-M002-00(960)

SCALE: 1" = 10'-0"

NOVEMBER 2011

DRAWING NO. 35 - 035

BRIDGE SHEET 35 OF 53

REVISIONS | DATE | BY

DESIGNED JMO/JAH | CHECKED BKA | REVIEWED WEI/WMD
DRAWN GTP | DESIGN GROUP | APPROVED BFR

1 INCH WHEN PRINTED FULL SIZE

J:\2009039/0007550/STRUCTURES\BRIDGE\PLANS\0007550_DP.DGN