STATE	PROJECT NUMBER	SHEET NO.	TOTAL SHEETS
GA	CSHPP-0007-00(550) & CSSTP-M002-00(960)	160	178

VOID

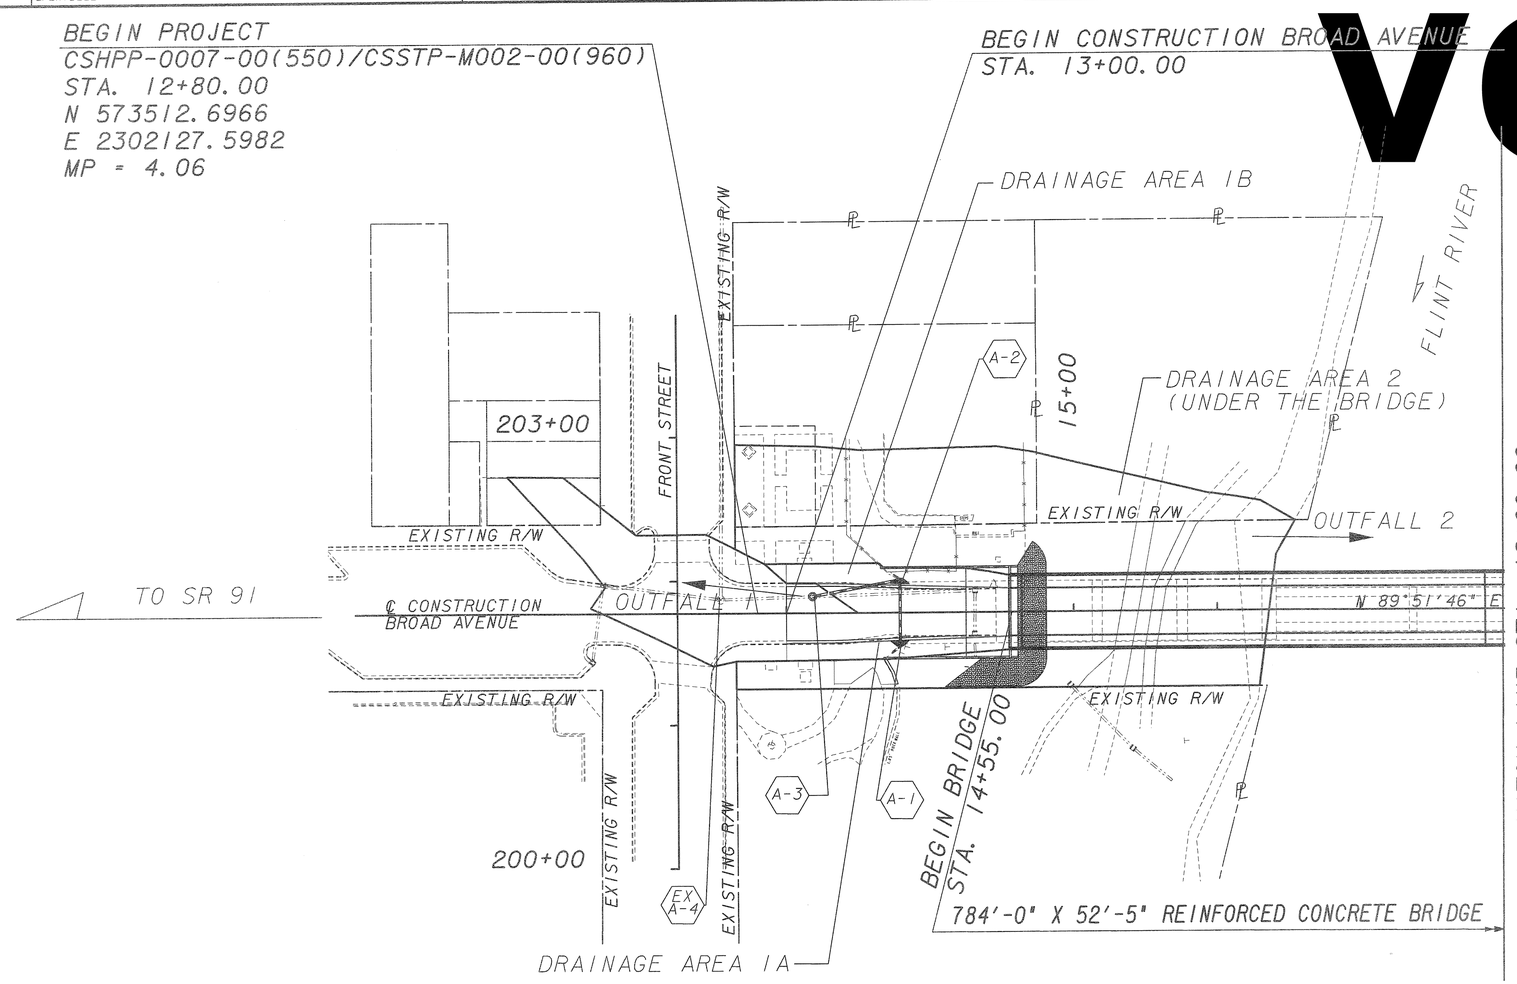

TOTAL PROJECT AREA 2.06 ACRES
TOTAL DISTURBED AREA 2.02 ACRES

OUTFALL	OUTFALL DISCRIPTION	OUTFALL STATION	DRAINAGE AREA NO.	SKEW ANGLE	CONTRIBUTING DRAINAGE AREA (AC)	DISTURBED AREA	PROPOSED										EXISTING									
							POST C25	POST C50	POST C100	POST Q25	POST Q50	POST Q100	POST V50	POST V100	POST HW50	POST HW100	PRE C25	PRE C50	PRE C100	PRE Q25	PRE Q50	PRE Q100	PRE V50	PRE V100	PRE HW50	PRE HW100
1	18" PIPE	13+18 LT	1A, 1B	2°	0.89	0.23	0.95	0.95	0.95	2.41	2.62	2.83	3.58	3.69	N/A	N/A	0.95	0.95	0.95	2.41	2.62	2.83	3.58	3.69	N/A	N/A
2	SHEET FLOW	N/A	2	N/A	0.84	0.65	0.77	0.84	0.88	5.65	6.71	7.54	N/A	N/A	N/A	N/A	0.77	0.84	0.88	5.65	6.71	7.54	N/A	N/A	N/A	N/A
3	SHEET FLOW	N/A	3A, 3B, 3C, 3D, 4, 4A	N/A	4.32	1.14	0.77	0.84	0.88	29.19	34.67	38.92	N/A	N/A	N/A	N/A	0.77	0.84	0.88	28.66	34.05	38.22	N/A	N/A	N/A	N/A

PROPERTY AND EXISTING R/W LINE
REQUIRED R/W LINE
CONSTRUCTION LIMITS --C--F--
EASEMENT FOR CONSTR & MAINTENANCE OF SLOPES
EASEMENT FOR CONSTR OF SLOPES
EASEMENT FOR CONSTR OF DRIVES

BEGIN LIMIT OF ACCESS.....BLA
END LIMIT OF ACCESS.....ELA
LIMIT OF ACCESS
R/W AND LIMIT OF ACCESS
EXISTING R/W LINE

Heath & Lineback Engineers
INCORPORATED
2390 CANTON ROAD, BUILDING 200
MARIETTA, GEORGIA 30066-5393

LAND LOT NO. : N/A
LAND DISTRICT: N/A
GMD: 945 & 1097

SCALE IN FEET
0 50 100 200

REVISION DATES

STATE OF GEORGIA
DEPARTMENT OF TRANSPORTATION
OFFICE: PROGRAM DELIVERY

EROSION CONTROL DRAINAGE AREA MAP

BROAD AVENUE BRIDGE REPLACEMENT
OVER THE FLINT RIVER
DOUGHERTY COUNTY

DRAWING NO. 53-001

11/5/2009 GPLN