STATE	PROJECT NUMBER	SHEET NO.	TOTAL SHEETS
GA	CSSTP-0007-00 (693)	18	122

VOID

SUPERELEVATION TABLE-SR 73

NO	STATION	LEFT	RIGHT	CONDITION
SE3	55+27.89	0.0286	-0.0286	EFS
SE4	55+47.43	0.0200	-0.0200	RC
SE5	55+93.02	0.0000	-0.0200	ZERO
SE6	56+38.60	-0.0200	-0.0200	NC

CONTROL POINTS

POINT	STATION	OFFSET	ELEVATION	COORDINATES		DESCRIPTION
SVA 2	55+57.63	-34.255'	505.340	N 100310.146	E 50396.968	CONTROL DELTA
SVA 5	55+46.41	-69.490'	506.060	N 100336.816	E 50371.272	BENCHMARK

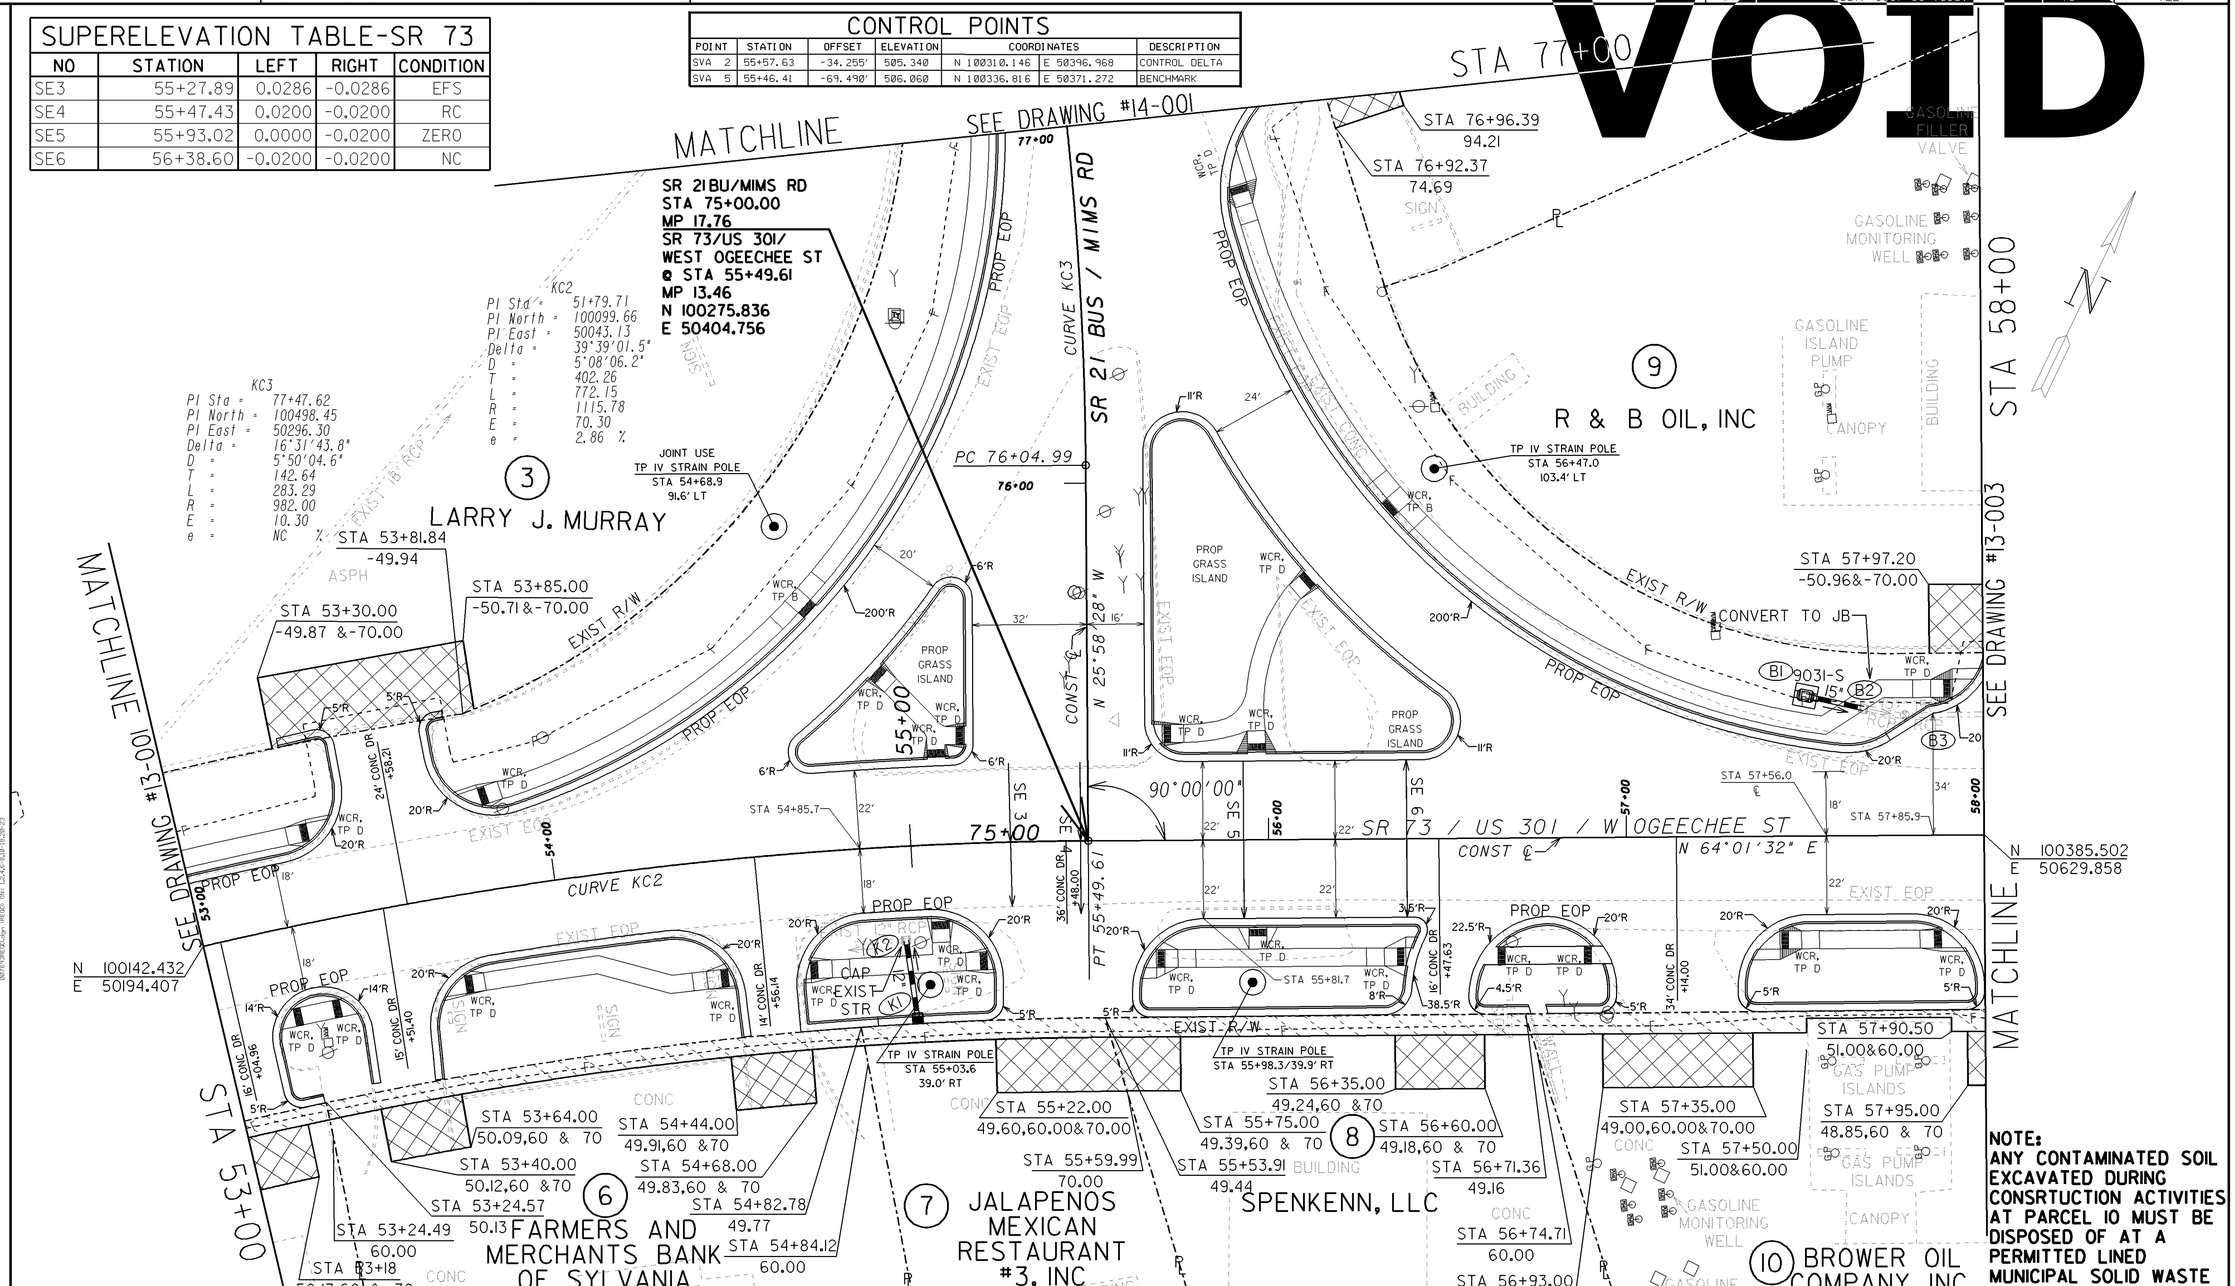

NOTE:
ANY CONTAMINATED SOIL EXCAVATED DURING CONSRTUCTION ACTIVITIES AT PARCEL 10 MUST BE DISPOSED OF AT A PERMITTED LINED MUNICIPAL SOLID WASTE LANDFILL.

PROPERTY AND EXISTING R/W LINE
REQUIRED R/W LINE
CONSTRUCTION LIMITS
EASEMENT FOR CONSTR & MAINTENANCE OF SLOPES
EASEMENT FOR CONSTR OF SLOPES
EASEMENT FOR CONSTR OF DRIVES

BEGIN LIMIT OF ACCESS.....BLA
END LIMIT OF ACCESS.....ELA
LIMIT OF ACCESS
REQUIRED R/W AND LIMIT OF ACCESS

GEORGIA DEPARTMENT OF TRANSPORTATION

SCALE IN FEET 0 20 40 80

REVISION DATES

STATE OF GEORGIA
DEPARTMENT OF TRANSPORTATION
OFFICE: DISTRICT 2 TENNILLE

MAINLINE PLAN

SR 73/US 301/WEST OGEECHEE ST

DRAWING No. 13-002