STATE	PROJECT NUMBER	SHEET NO.	TOTAL SHEETS
GA	CSSTP-0007-00 (693)	19	122

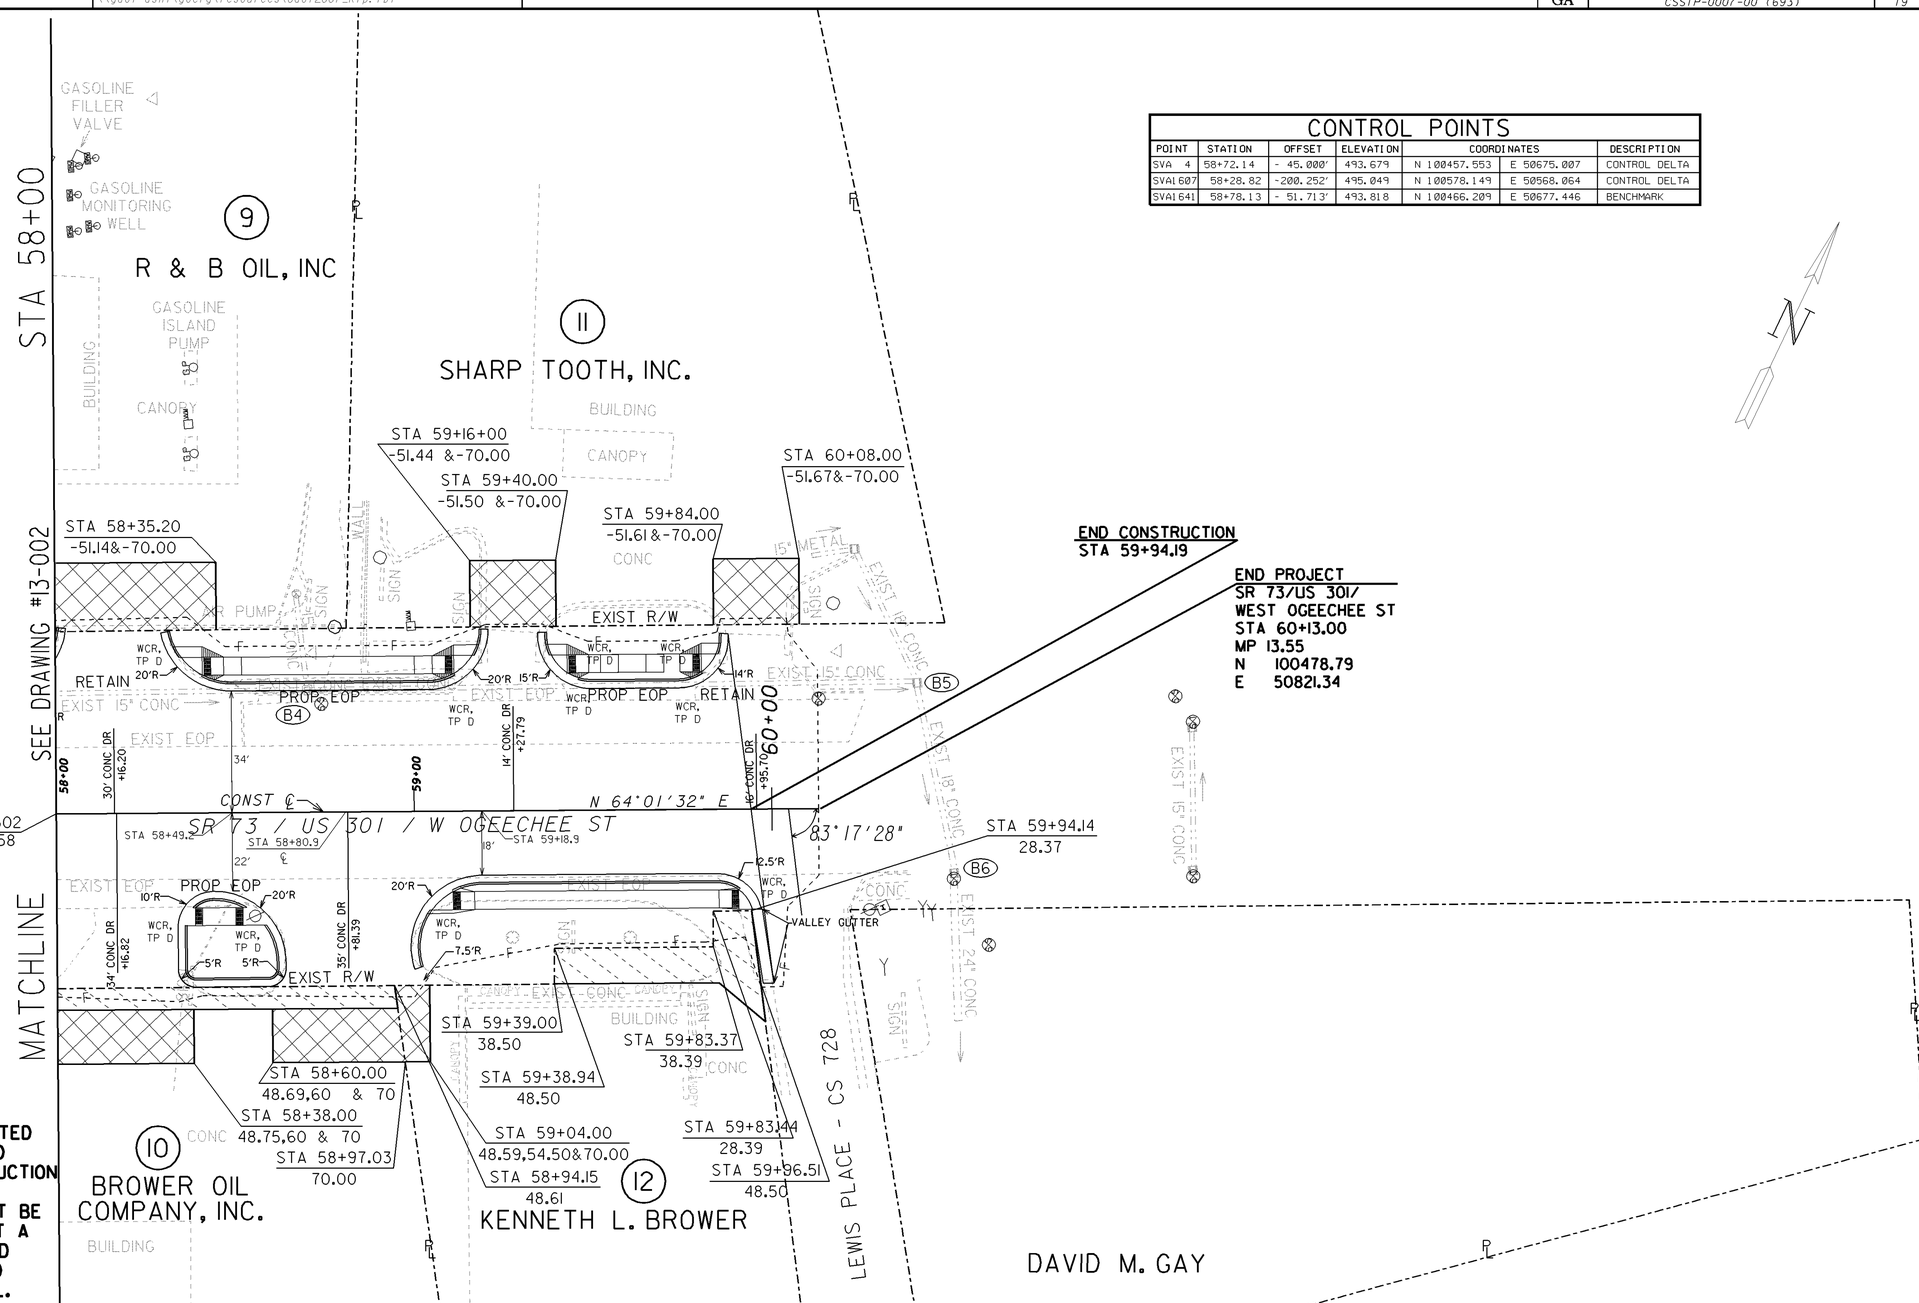

CONTROL POINTS

POINT	STATION	OFFSET	ELEVATION	COORDINATES		DESCRIPTION
SVA 4	58+72.14	- 45.000'	493.679	N 100457.553	E 50675.007	CONTROL DELTA
SVA1607	58+28.82	-200.252'	495.049	N 100578.149	E 50568.064	CONTROL DELTA
SVA1641	58+78.13	- 51.713'	493.818	N 100466.209	E 50677.446	BENCHMARK

NOTE:
ANY CONTAMINATED SOIL EXCAVATED DURING CONSRTUCTION ACTIVITIES AT PARCEL 10 MUST BE DISPOSED OF AT A PERMITTED LINED MUNICIPAL SOLID WASTE LANDFILL.

PROPERTY AND EXISTING R/W LINE
REQUIRED R/W LINE
CONSTRUCTION LIMITS
EASEMENT FOR CONSTR & MAINTENANCE OF SLOPES
EASEMENT FOR CONSTR OF SLOPES
EASEMENT FOR CONSTR OF DRIVES

BEGIN LIMIT OF ACCESS.....BLA
END LIMIT OF ACCESS.....ELA
LIMIT OF ACCESS
REQUIRED R/W AND LIMIT OF ACCESS

GEORGIA
DEPARTMENT OF TRANSPORTATION

SCALE IN FEET
0 20 40 80

REVISION DATES

STATE OF GEORGIA
DEPARTMENT OF TRANSPORTATION
OFFICE: DISTRICT 2 TENNILLE
MAINLINE PLAN
SR 73/US 301/WEST OGEECHEE ST
DRAWING No. 13-003

CSSTP-0007-00 (693) SCREVEN COUNTY

STA 58+00 - 60+00